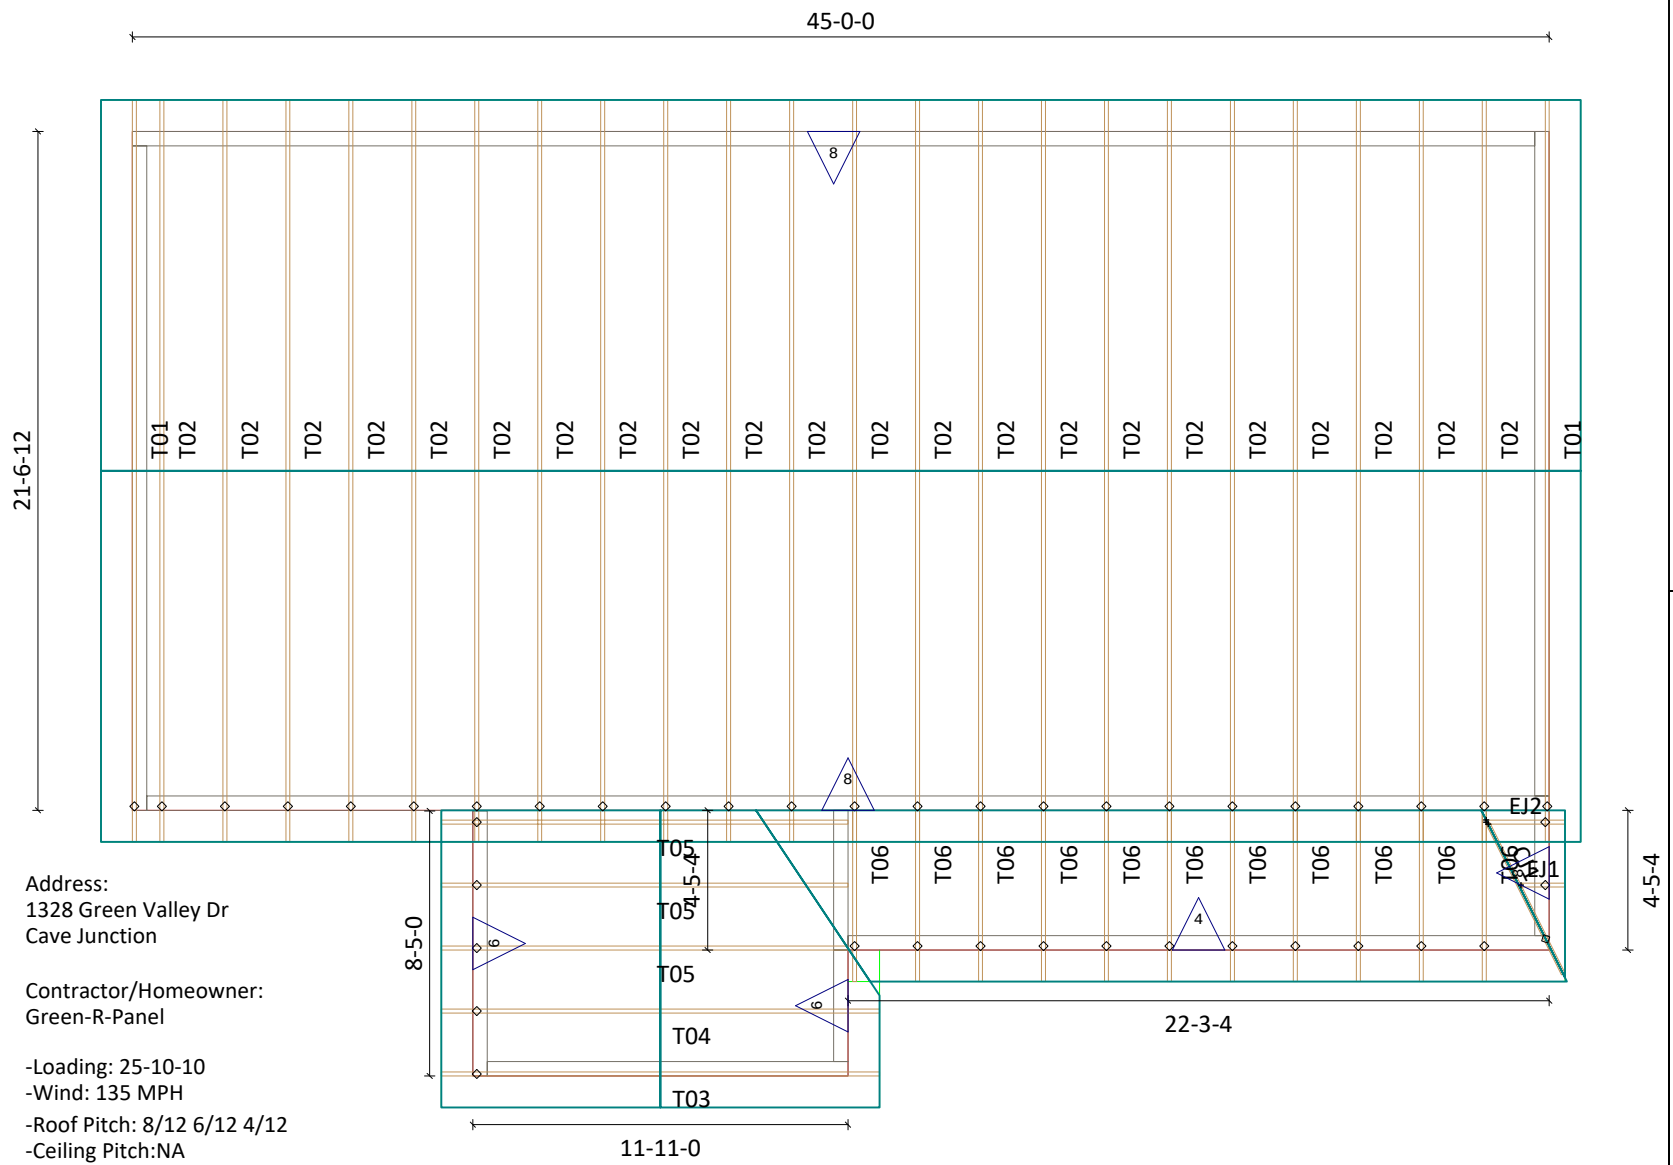

Address:
1328 Green Valley Dr
Cave Junction

Contractor/Homeowner:
Green-R-Panel

-Loading: 25-10-10
-Wind: 135 MPH
-Roof Pitch: 8/12 6/12 4/12
-Ceiling Pitch:NA
-Overhang:1ft tails

THIS IS A TRUSS PLACEMENT DIAGRAM ONLY!

These trusses are designed as individual building components to be incorporated into the building design at the specification of the Building Designer. See individual design sheets for each truss design identified on the placement drawing. The building designer is responsible for temporary and permanent bracing of the entire structure. The building designer should review the placement drawing and all design sheets carefully and report any discrepancies to the truss manufacturer before fabrication. Failure to follow these instructions may cause truss failure and/or collapse resulting in property damage and/or personal injury (including death). Bracing must be installed as soon as trusses are set in place to prevent toppling and collapse. Refer to BCSI for more information on bracing including but not limited to headers, beams, walls, and columns. 3)All truss-to-structure connections; 4)Verification of design criteria including loading and compliance with design documents. 5)Any other responsibilities as outlined in the governing codes and standards. For additional guidance see the latest adopted jurisdictional publications and/or visit www.tpinst.org (USA) or www.tpic.ca (CANADA).

NOTES:
1.) REFER TO INDIVIDUAL TRUSS .....DRAWINGS FOR ADDITIONAL INFO.
2.) DIMENSIONS SHOWN ARE FROM .....FACE OF STUD OF BEARING WALLS.
3.) DIMENSIONAL VERIFICATION IS THE .....RESPONSIBILITY OF THE SITE .....CONTRACTOR AND/OR ARCHITECT.
4.) ALL INTERIOR HEADERS TO BE .....DROPPED EXCEPT AS NOTED.
5.) ALL TRUSSES MUST BE SPACED AT .....A MAXIMUM OF 24" OC UNLESS .....OTHERWISE NOTED.
6.) *DO NOT CUT, DRILL, OR ALTER .....*ANY TRUSS WITHOUT WRITTEN .....*CONSENT FROM A REGISTERED .....*ENGINEER.

CUSTOMER NAME: EZ SIPS Corporation Green-R-Panel Systems
PROJECT: 2201P-2350
DATE: 02 / 11 / 22
FILENAME: 1-Roof.tdlLayout
REVISION: DATE: BY:
REVISION: DATE: BY:
REVISION: DATE: BY:
Designed By:
Checked By:
Job Number: