


Rough Opening Schedule						
Quantity	Type	Width	Height	Finished Height	Header Depth	Wall Width
2	W3	6' 0"	4' 8"	6' 11-3/8"	9-1/4"	5-1/2"
3	W5	3' 0"	3' 6"	6' 11-3/8"	9-1/4"	5-1/2"
3	W4	6' 9"	4' 8"	6' 11-3/8"	9-1/4"	5-1/2"
4	D1	3' 0"	7' 2-1/2"	7' 2-1/2"	1-1/2"	3-1/2"
2	D2	2' 8"	7' 2-1/2"	7' 2-1/2"	1-1/2"	3-1/2"
4	D3	5' 2"	7' 2-1/2"	7' 2-1/2"	1-1/2"	3-1/2"
1	CD2	2' 7"	7' 1"	7' 1"	1-1/2"	3-1/2"

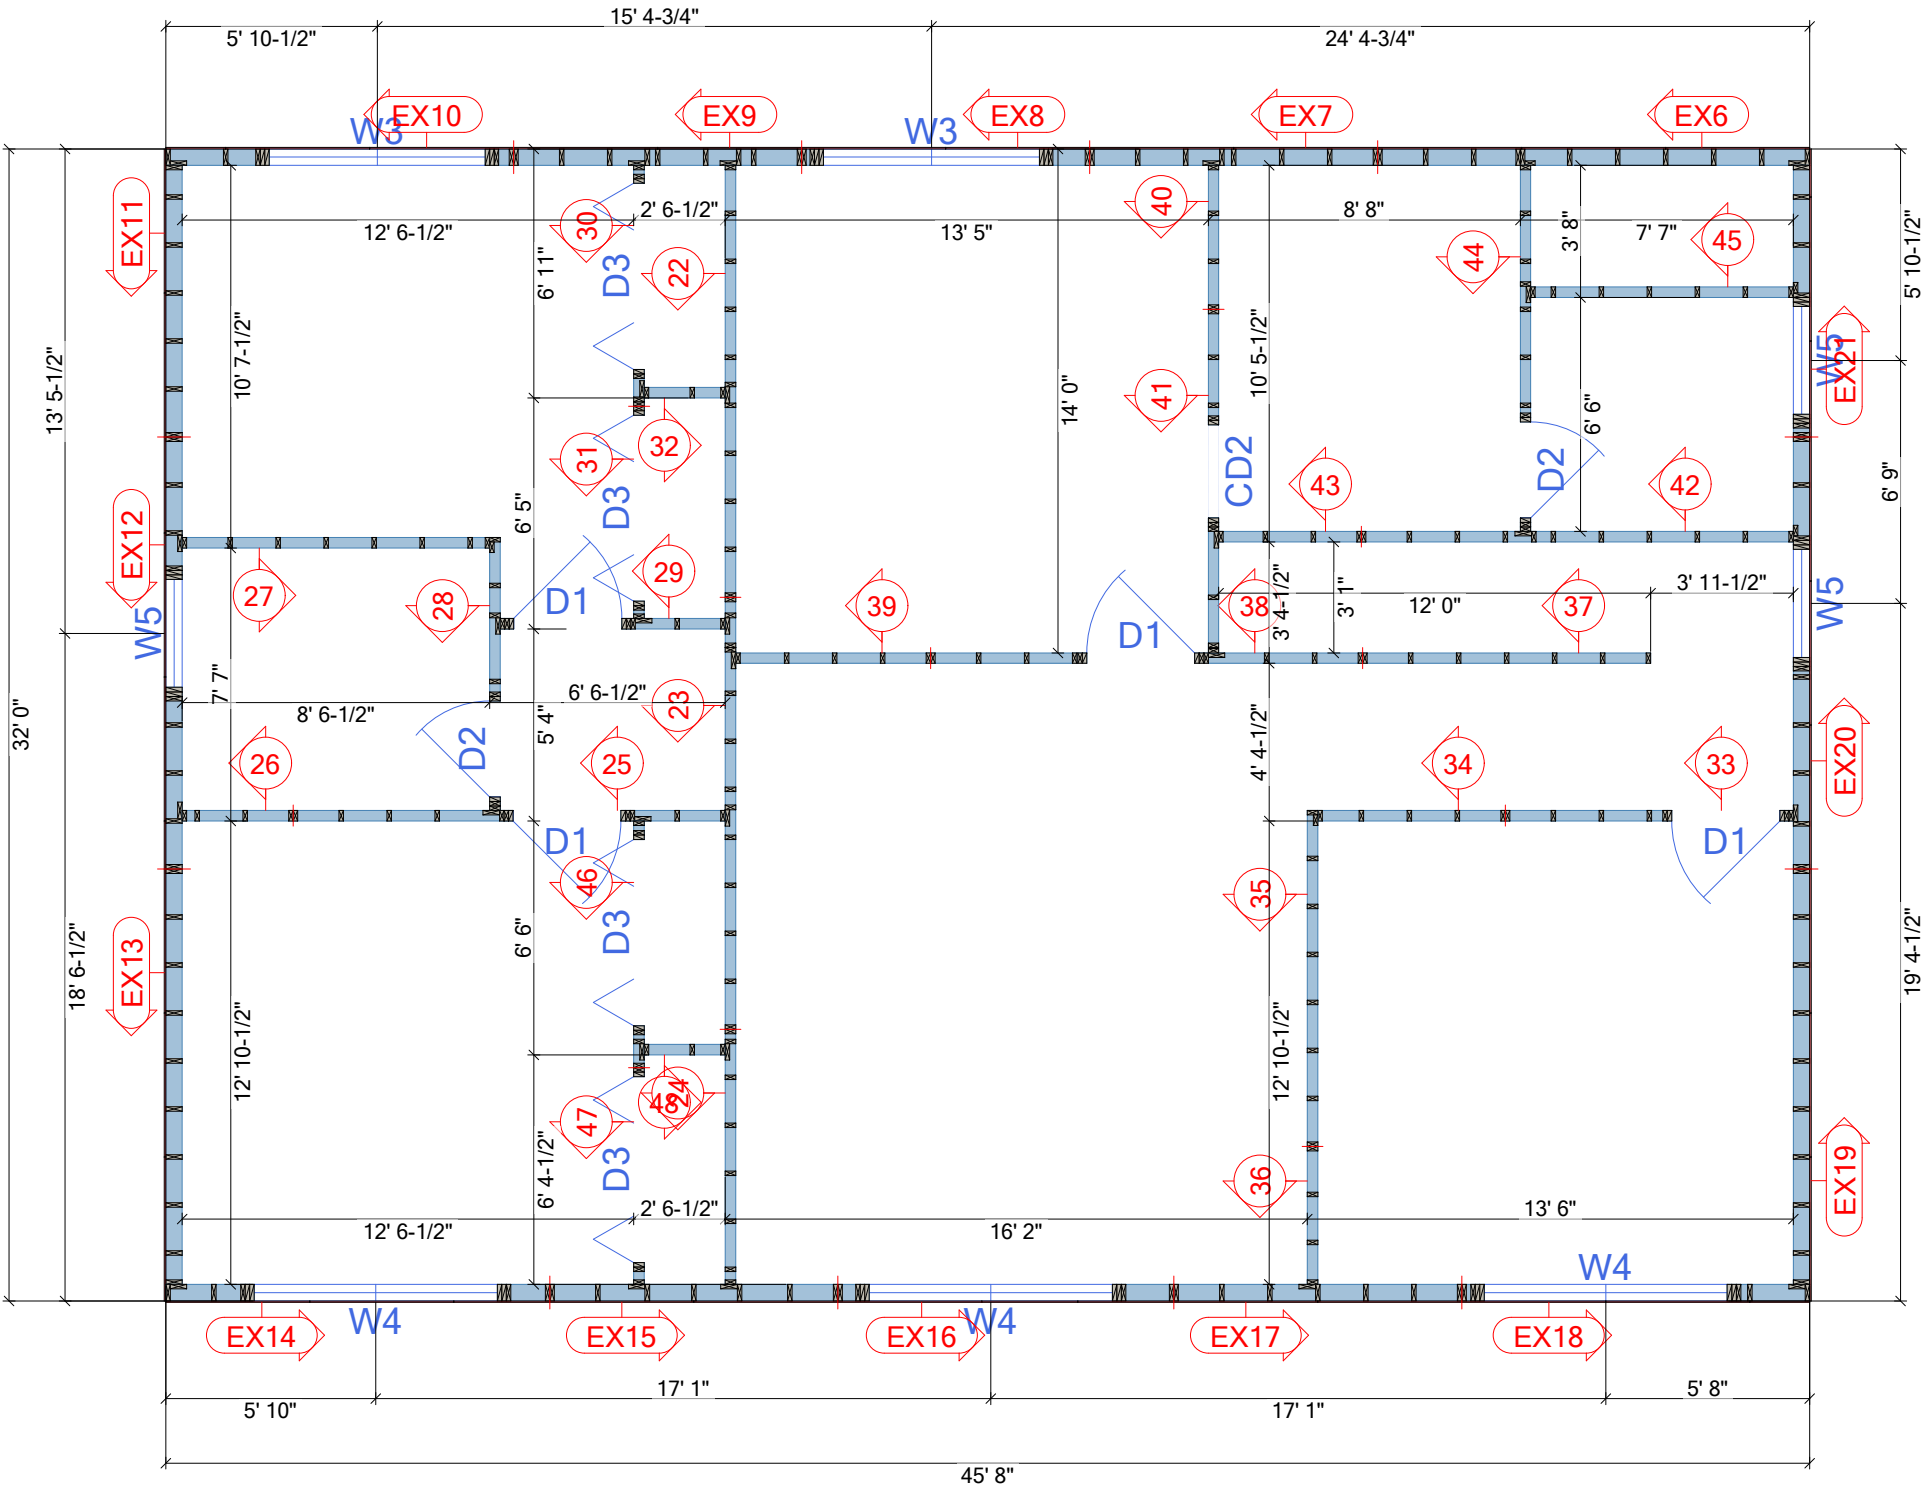

Warren MI

Designer	

Project Warren MI
Date 08/05/2026
Scale 3/16"=1' 0"

Level
2nd