


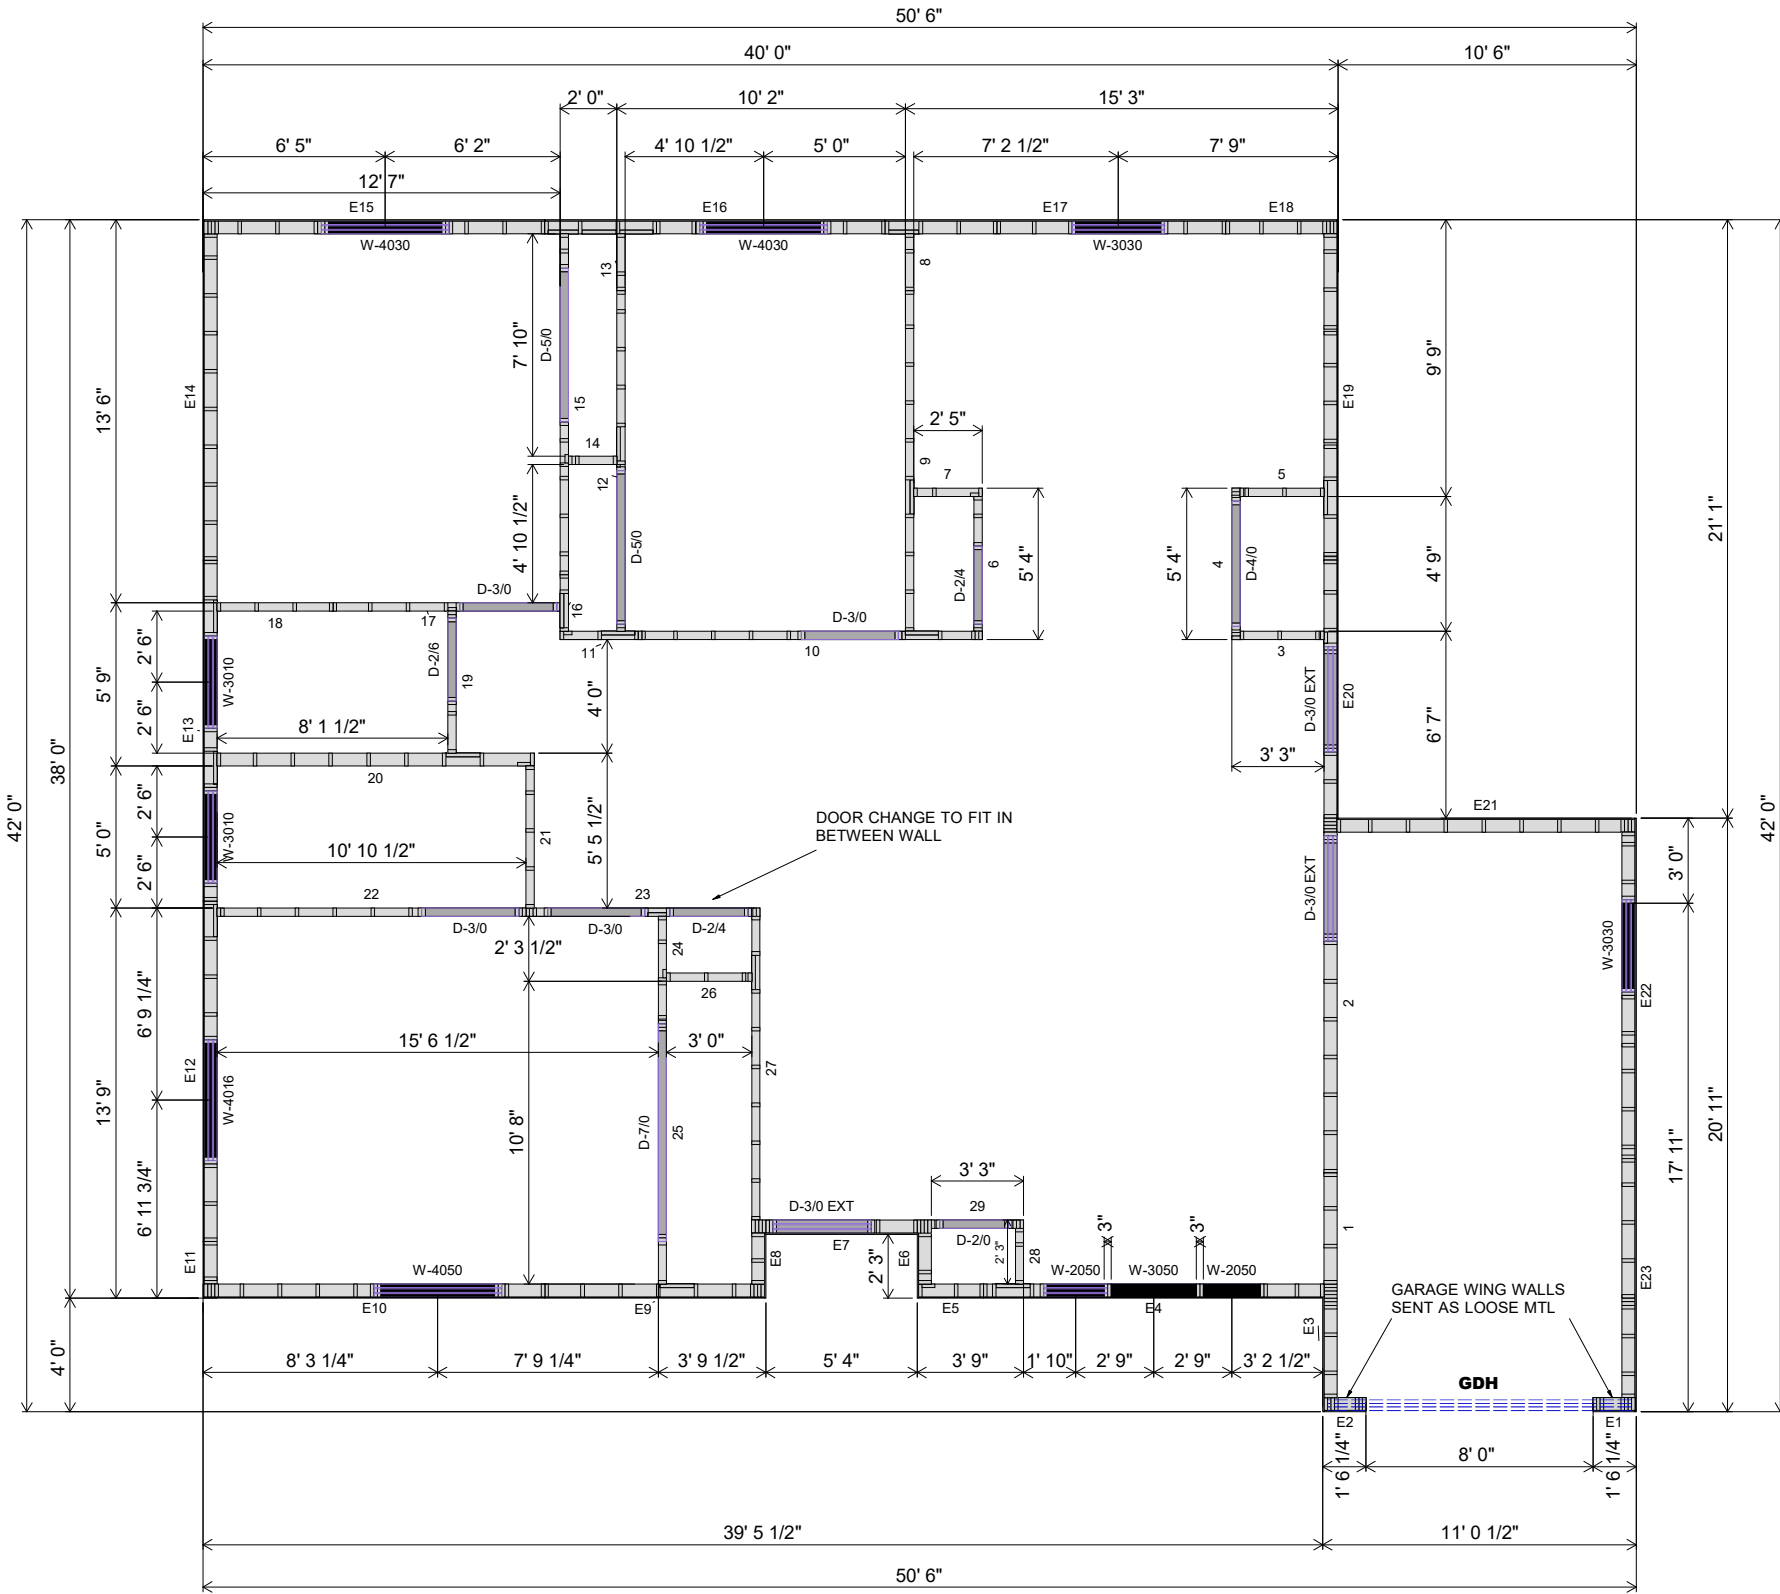

WALL PLACEMENT PLAN

APPROVAL DWG ONLY - NOT FOR CONSTRUCTION
VERIFY ALL DIMENSIONS
EXT DIMENSIONS ARE OUT TO OUT OF SHEATHING
INT DIMENSIONS ARE STUD TO STUD

Panel									
Bundle	Label	Length	Height	Thickness	Stud Size	Load Bearing	Sheathing	Fab Type	
1	E6	1' 9 1/2"	8' 11 5/8"	5 1/2"	2x6 SPF No.2	LB	7/16 4x9 OSB	Panel	
1	E18	3' 11"	8' 11 5/8"	5 1/2"	2x6 SPF No.2	LB	7/16 4x9 OSB	Panel	
1	E11	1' 6"	8' 11 5/8"	5 1/2"	2x6 SPF No.2	LB	7/16 4x9 OSB	Panel	
1	E5	2' 3 1/2"	10' 11 1/4" (Raked)	5 1/2"	2x6 SP No.2	LB	7/16 4x9 OSB	Panel	
1	E3	4' 0"	8' 11 5/8"	5 1/2"	2x6 SPF No.2	LB	7/16 4x9 OSB	Panel	
1	E9	7' 9"	8' 11 5/8"	5 1/2"	2x6 SPF No.2	LB	7/16 4x9 OSB	Panel	
1	E7	6' 4"	8' 11 5/8"	5 1/2"	2x6 SPF No.2	LB	7/16 4x9 OSB	Panel	
1	E8	1' 9 1/2"	8' 11 5/8"	5 1/2"	2x6 SPF No.2	LB	7/16 4x9 OSB	Panel	
1	E23	8' 5"	8' 11 5/8"	5 1/2"	2x6 SPF No.2	LB	7/16 4x9 OSB	Panel	
1	E20	9' 7"	8' 11 5/8"	5 1/2"	2x6 SPF No.2	LB	7/16 4x9 OSB	Panel	
1	E21	10' 6"	8' 11 5/8"	5 1/2"	2x6 SPF No.2	LB	7/16 4x9 OSB	Panel	
1	E12	12' 0"	8' 11 5/8"	5 1/2"	2x6 SPF No.2	LB	7/16 4x9 OSB	Panel	
1	E15	12' 0"	8' 11 5/8"	5 1/2"	2x6 SPF No.2	LB	7/16 4x9 OSB	Panel	
1	E22	11' 6"	8' 11 5/8"	5 1/2"	2x6 SPF No.2	LB	7/16 4x9 OSB	Panel	
1	E13	12' 0"	8' 11 5/8"	5 1/2"	2x6 SPF No.2	LB	7/16 4x9 OSB	Panel	
1	E17	12' 0"	8' 11 5/8"	5 1/2"	2x6 SPF No.2	LB	7/16 4x9 OSB	Panel	
1	E4	12' 0"	11' 5 7/16" (Raked)	5 1/2"	2x6 SP No.2	LB	7/16 4x9 OSB	Panel	
1	E19	11' 6"	8' 11 5/8"	5 1/2"	2x6 SPF No.2	LB	7/16 4x9 OSB	Panel	
1	E14	11' 6"	8' 11 5/8"	5 1/2"	2x6 SPF No.2	LB	7/16 4x9 OSB	Panel	
1	E10	12' 0"	8' 11 5/8"	5 1/2"	2x6 SPF No.2	LB	7/16 4x9 OSB	Panel	
1	E16	12' 0"	8' 11 5/8"	5 1/2"	2x6 SPF No.2	LB	7/16 4x9 OSB	Panel	
2	14	1' 8 1/2"	8' 11 5/8"	3 1/2"	2x4 SPF No.2	NLB	N/A	Panel	
2	8	2' 0"	8' 11 5/8"	3 1/2"	2x4 SPF No.2	NLB	N/A	Panel	
2	13	2' 0"	8' 11 5/8"	3 1/2"	2x4 SPF No.2	NLB	N/A	Panel	
2	16	2' 0"	8' 11 5/8"	3 1/2"	2x4 SPF No.2	NLB	N/A	Panel	
2	24	2' 3 1/2"	8' 11 5/8"	3 1/2"	2x4 SPF No.2	NLB	N/A	Panel	
2	11	2' 10 1/2"	8' 11 5/8"	3 1/2"	2x4 SPF No.2	NLB	N/A	Panel	
2	26	3' 0"	8' 11 5/8"	3 1/2"	2x4 SPF No.2	NLB	N/A	Panel	
2	1	3' 11"	8' 11 5/8"	5 1/2"	2x6 SPF No.2	LB	N/A	Panel	
2	18	4' 1"	8' 11 5/8"	3 1/2"	2x4 SPF No.2	NLB	N/A	Panel	
2	21	5' 0"	8' 11 5/8"	3 1/2"	2x4 SPF No.2	NLB	N/A	Panel	
2	19	5' 0"	8' 11 5/8"	3 1/2"	2x4 SPF No.2	NLB	N/A	Panel	
2	6	4' 9"	8' 11 5/8"	3 1/2"	2x4 SPF No.2	NLB	N/A	Panel	
2	7	2' 5 1/16"	8' 11 5/8"	3 1/2"	2x4 SPF No.2	NLB	N/A	Panel	
2	17	8' 0"	8' 11 5/8"	3 1/2"	2x4 SPF No.2	NLB	N/A	Panel	
2	28	1' 11 1/2"	8' 11 5/8"	3 1/2"	2x4 SPF No.2	NLB	N/A	Panel	
2	29	3' 3"	8' 11 5/8"	3 1/2"	2x4 SPF No.2	NLB	N/A	Panel	
2	3	2' 11 1/2"	8' 11 5/8"	3 1/2"	2x4 SPF No.2	NLB	N/A	Panel	
2	23	8' 3"	8' 11 5/8"	3 1/2"	2x4 SPF No.2	NLB	N/A	Panel	
2	4	5' 4"	8' 11 5/8"	3 1/2"	2x4 SPF No.2	NLB	N/A	Panel	
2	5	2' 11 1/2"	8' 11 5/8"	3 1/2"	2x4 SPF No.2	NLB	N/A	Panel	
2	25	10' 8"	8' 11 5/8"	3 1/2"	2x4 SPF No.2	NLB	N/A	Panel	
2	27	10' 8 1/2"	8' 11 5/8"	3 1/2"	2x4 SPF No.2	NLB	N/A	Panel	
2	22	10' 10 1/2"	8' 11 5/8"	3 1/2"	2x4 SPF No.2	NLB	N/A	Panel	
2	20	11' 2"	8' 11 5/8"	5 1/2"	2x6 SPF No.2	NLB	N/A	Panel	
2	12	12' 0"	8' 11 5/8"	3 1/2"	2x4 SPF No.2	NLB	N/A	Panel	
2	10	12' 0"	8' 11 5/8"	3 1/2"	2x4 SPF No.2	NLB	N/A	Panel	
2	2	12' 0"	8' 11 5/8"	5 1/2"	2x6 SPF No.2	LB	N/A	Panel	
2	15	12' 0"	8' 11 5/8"	3 1/2"	2x4 SPF No.2	NLB	N/A	Panel	
2	9	12' 0"	8' 11 5/8"	3 1/2"	2x4 SPF No.2	NLB	N/A	Panel	

Door							
Quantity	Label	Width	Height	Header Height	Header Material	Piles	Fab Type
1	D-2/0	2' 2"	6' 11"	6' 11"	2x4 SP No.2	1	MFD
2	D-2/4	2' 6"	6' 11"	6' 11"	2x4 SP No.2	1	MFD
1	D-2/6	2' 8"	6' 11"	6' 11"	2x4 SP No.2	1	MFD
4	D-3/0	3' 2"	6' 11"	6' 11"	2x4 SP No.2	1	MFD
3	D-3/0 EXT	3' 2 1/2"	6' 10 1/2"	6' 10 1/2"	2x10 SP No.2	1	MFD
1	D-4/0	4' 2"	6' 11"	6' 11"	2x4 SP No.2	1	MFD
2	D-5/0	5' 2"	6' 11"	6' 11"	2x4 SP No.2	1	MFD
1	D-7/0	7' 2"	6' 11"	6' 11"	2x4 SP No.2	1	MFD

Window							
Quantity	Label	Width	Height	Header Height	Header Material	Piles	Fab Type
2	W-2050	2' 0"	5' 0"	6' 8"	2x8 SP No.2	1	MFD
2	W-3010	3' 0"	1' 0"	6' 8"	2x10 SP No.2	1	MFD
2	W-3030	3' 0"	3' 0"	6' 8"	2x10 SP No.2	1	MFD
1	W-3050	3' 0"	5' 0"	6' 8"	2x8 SP No.2	1	MFD
1	W-4016	4' 0"	1' 6"	6' 8"	2x10 SP No.2	1	MFD
2	W-4030	4' 0"	3' 0"	6' 8"	2x10 SP No.2	1	MFD
1	W-4050	4' 0"	5' 0"	6' 8"	2x10 SP No.2	1	MFD

Products				
PlotID	Length	Product	Piles	Net Qty
GDH	12' 0"	2x12 SP No.2	3	3

WALL PANEL NOTES:

-LOOSE PANEL MTL INCLUDES: VTP, AND ANY FIELD FRAMED WALLS
FIELD FRAMED WALLS INCLUDE: GARAGE WING WALLS

SCALE: N.T.S

GREEN R PANEL

SLAB

L1
WALL HGT 9-1-2

REVISIONS		DSN							
DATE	DESCRIPTION								

DESIGNER EC
LAYOUT DATE 05/21/2026
ARCH DATE -
STRUC DATE -
JOB #: 26021650W