| FLOOR CONTAINER NOTES | |
|---|---|
| Current Date: | 12/16/2021 |
| File Name: | HARICOT - PALMER RD |
| Level Name: | 1ST FLOOR |
| Building Code - Design Methodology: | IBC 2006 |

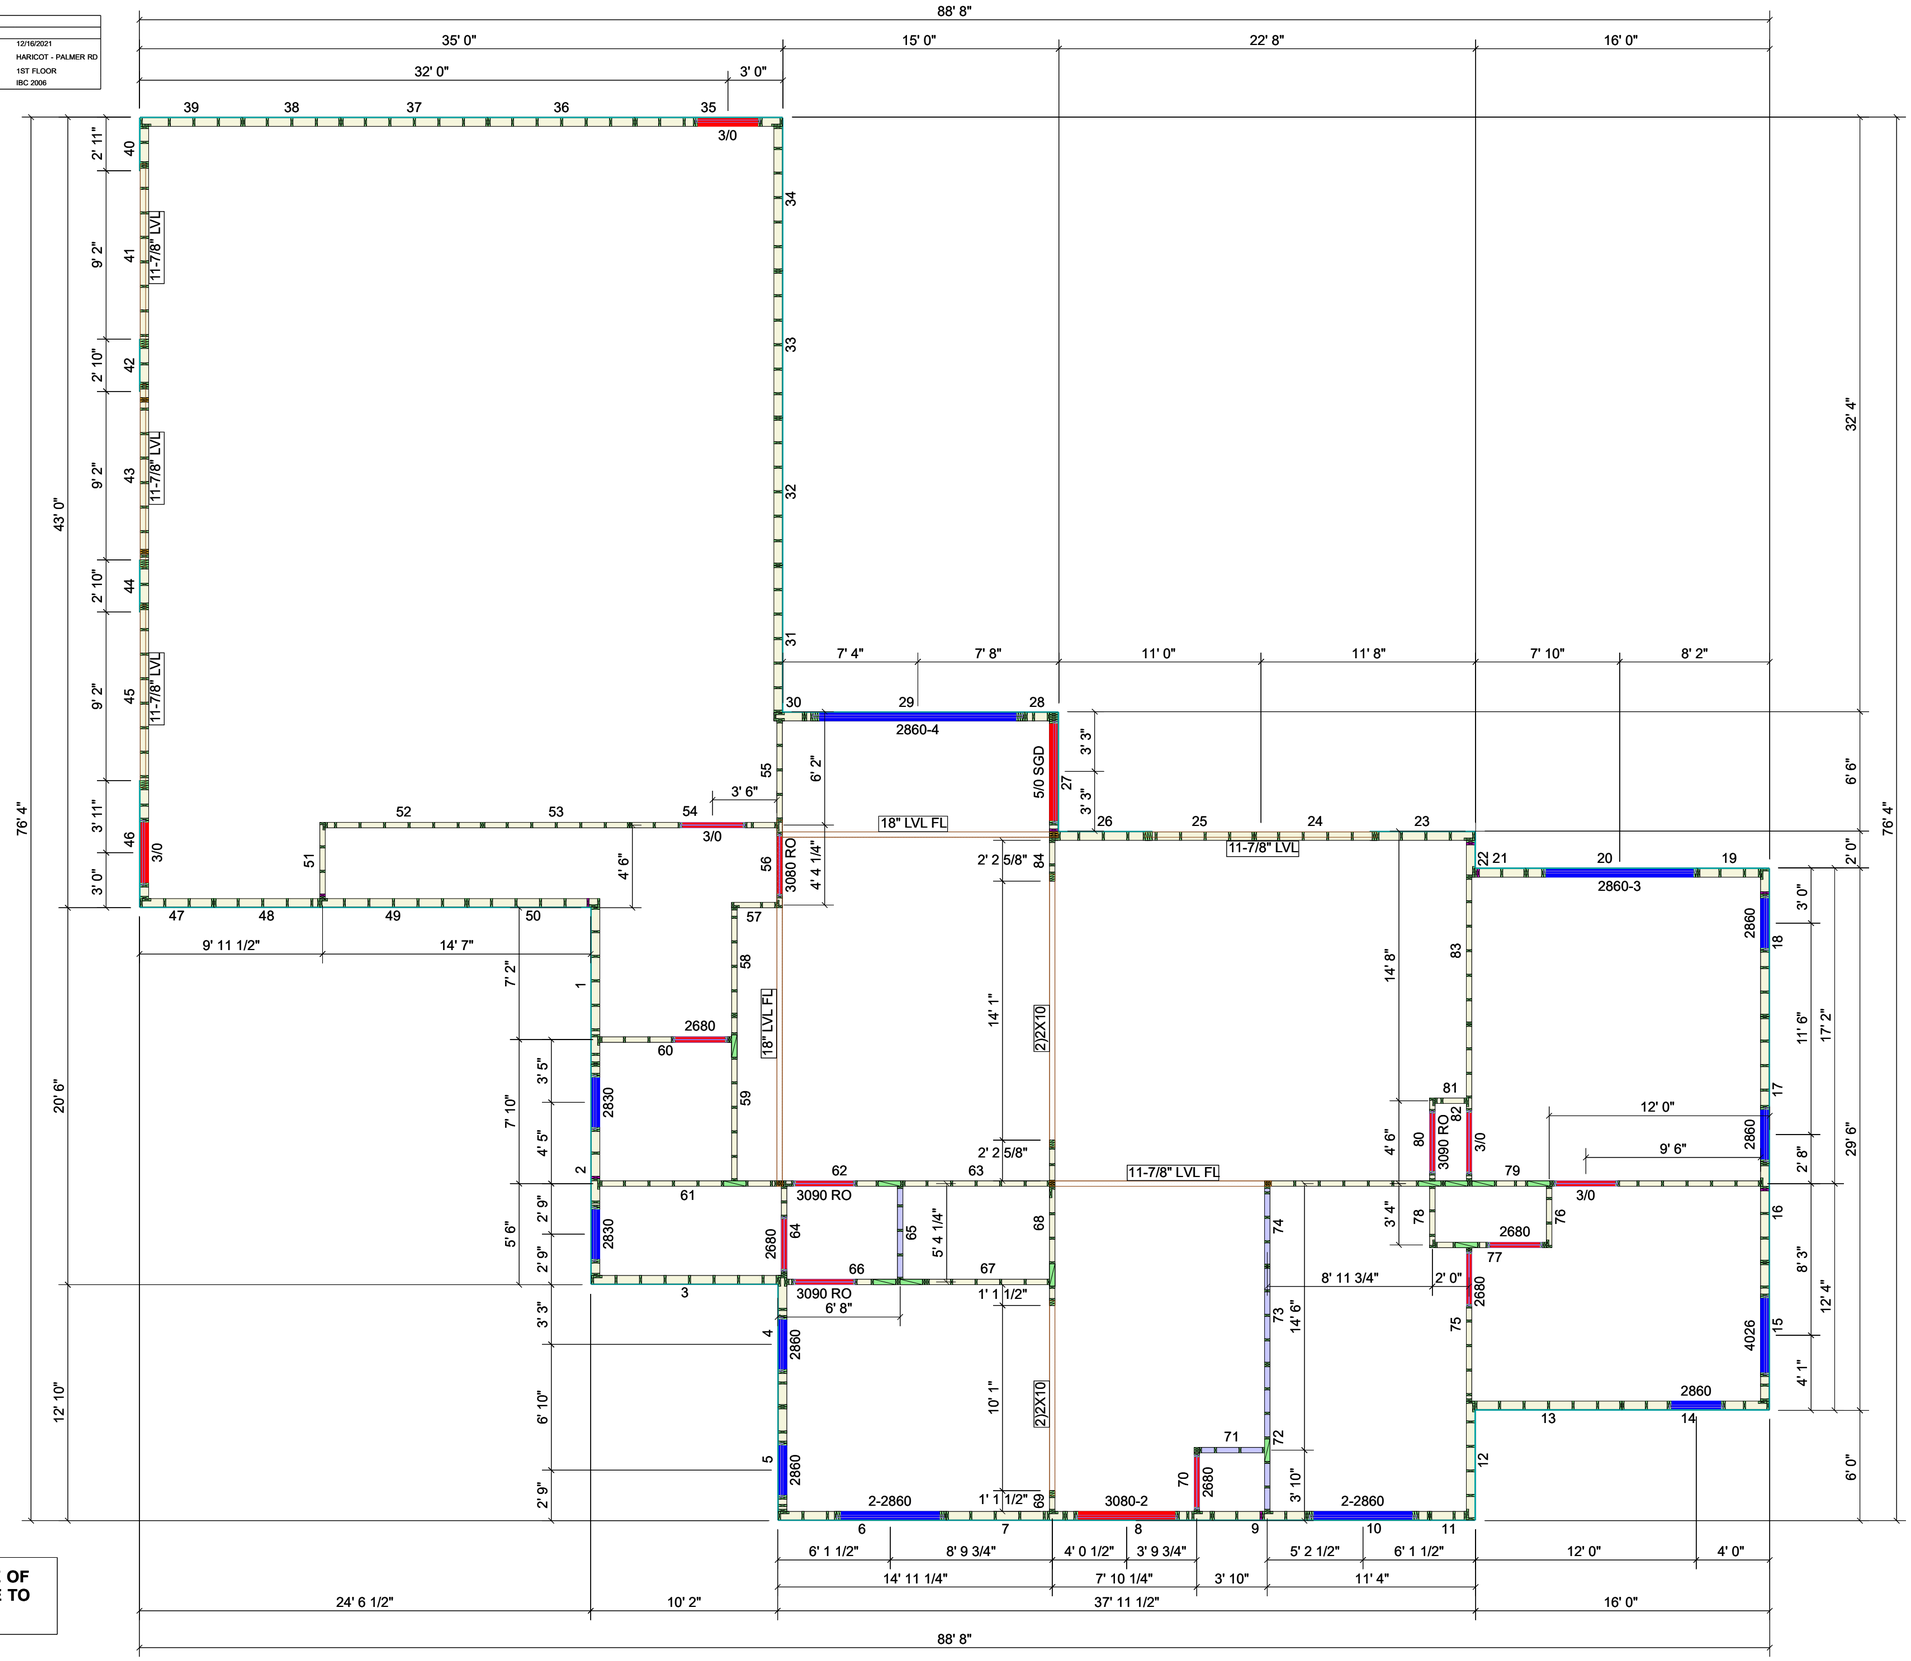


**EXTERIOR DIMENSIONS ARE TO OUTSIDE OF SHEATHING - INTERIOR DIMENSIONS ARE TO STUD CENTERLINE**