TRUSS TO WALL CONNECTIONS, IF SHOWN, ARE FOR UPLIFT ONLY AND DO NOT CONSIDER LATERAL LOADS. ALL CONNECTORS ON THIS PROJECT ARE TO BE INSTALLED PER THE CONNECTOR MANUFACTURER'S SPECIFICATIONS. ALL CONNECTORS SHOWN THAT ARE NOT "TRUSS TO TRUSS" ARE SUGGESTIONS ONLY AND ARE TO BE VERIFIED BY THE BUILDING DESIGNER OR ENGINEER OF RECORD FOR SUITABILITY TO THIS PARTICULAR PROJECT. UFP MID-ATLANTIC, LLC. ACCEPTS NO RESPONSIBILITY FOR THE SPECIFIC APPLICATION OR SUITIBILTY OF ANY CONNECTOR THAT IS NOT "TRUSS TO TRUSS" AS THEY APPLY TO THIS SPECIFIC STRUCTURE.

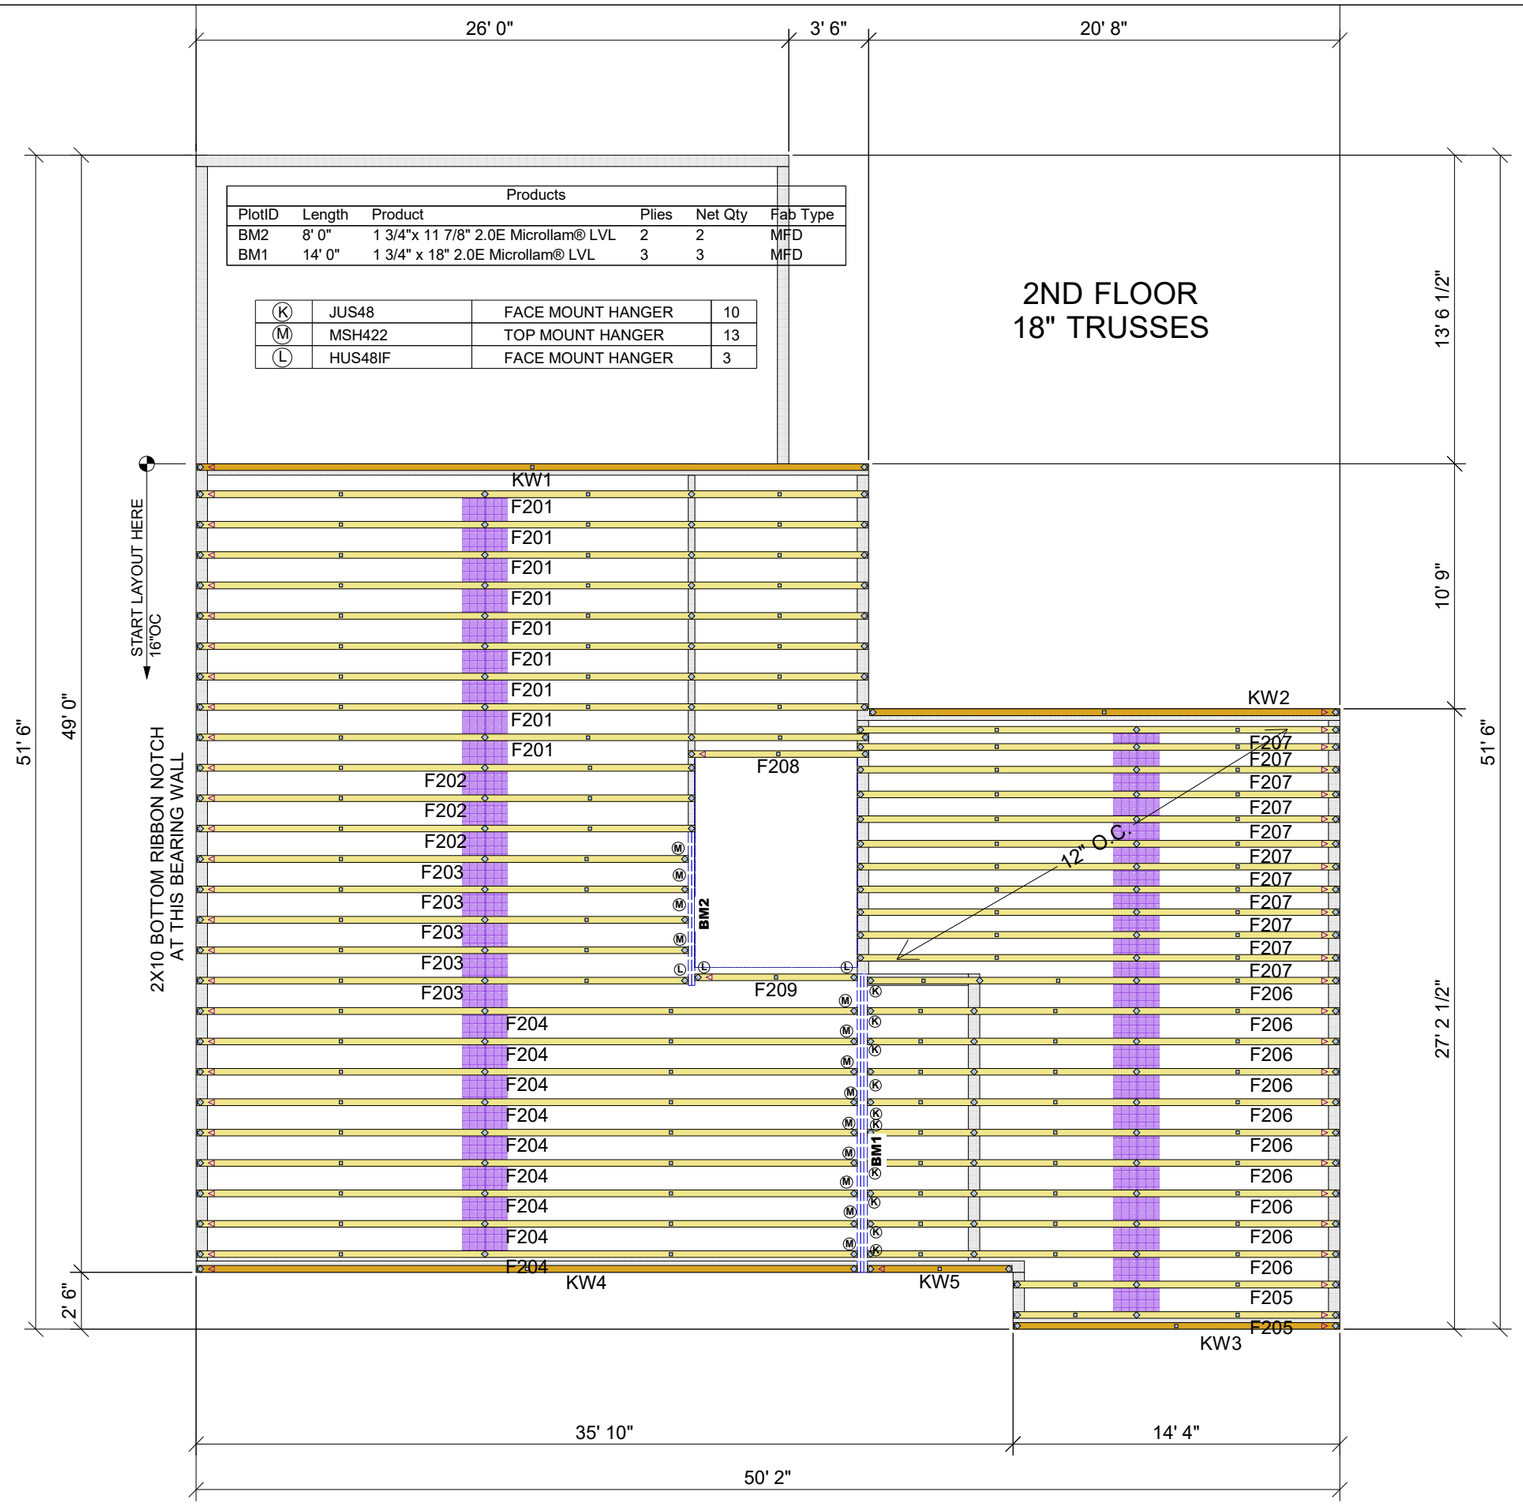

Products

PlotID	Length	Product	Plies	Net Qty	Fab Type
BM2	8' 0"	1 3/4"x 11 7/8" 2.0E Microllam® LVL	2	2	MFD
BM1	14' 0"	1 3/4" x 18" 2.0E Microllam® LVL	3	3	MFD

K	JUS48	FACE MOUNT HANGER	10
M	MSH422	TOP MOUNT HANGER	13
L	HUS48IF	FACE MOUNT HANGER	3