Dimensions are stud face to stud face

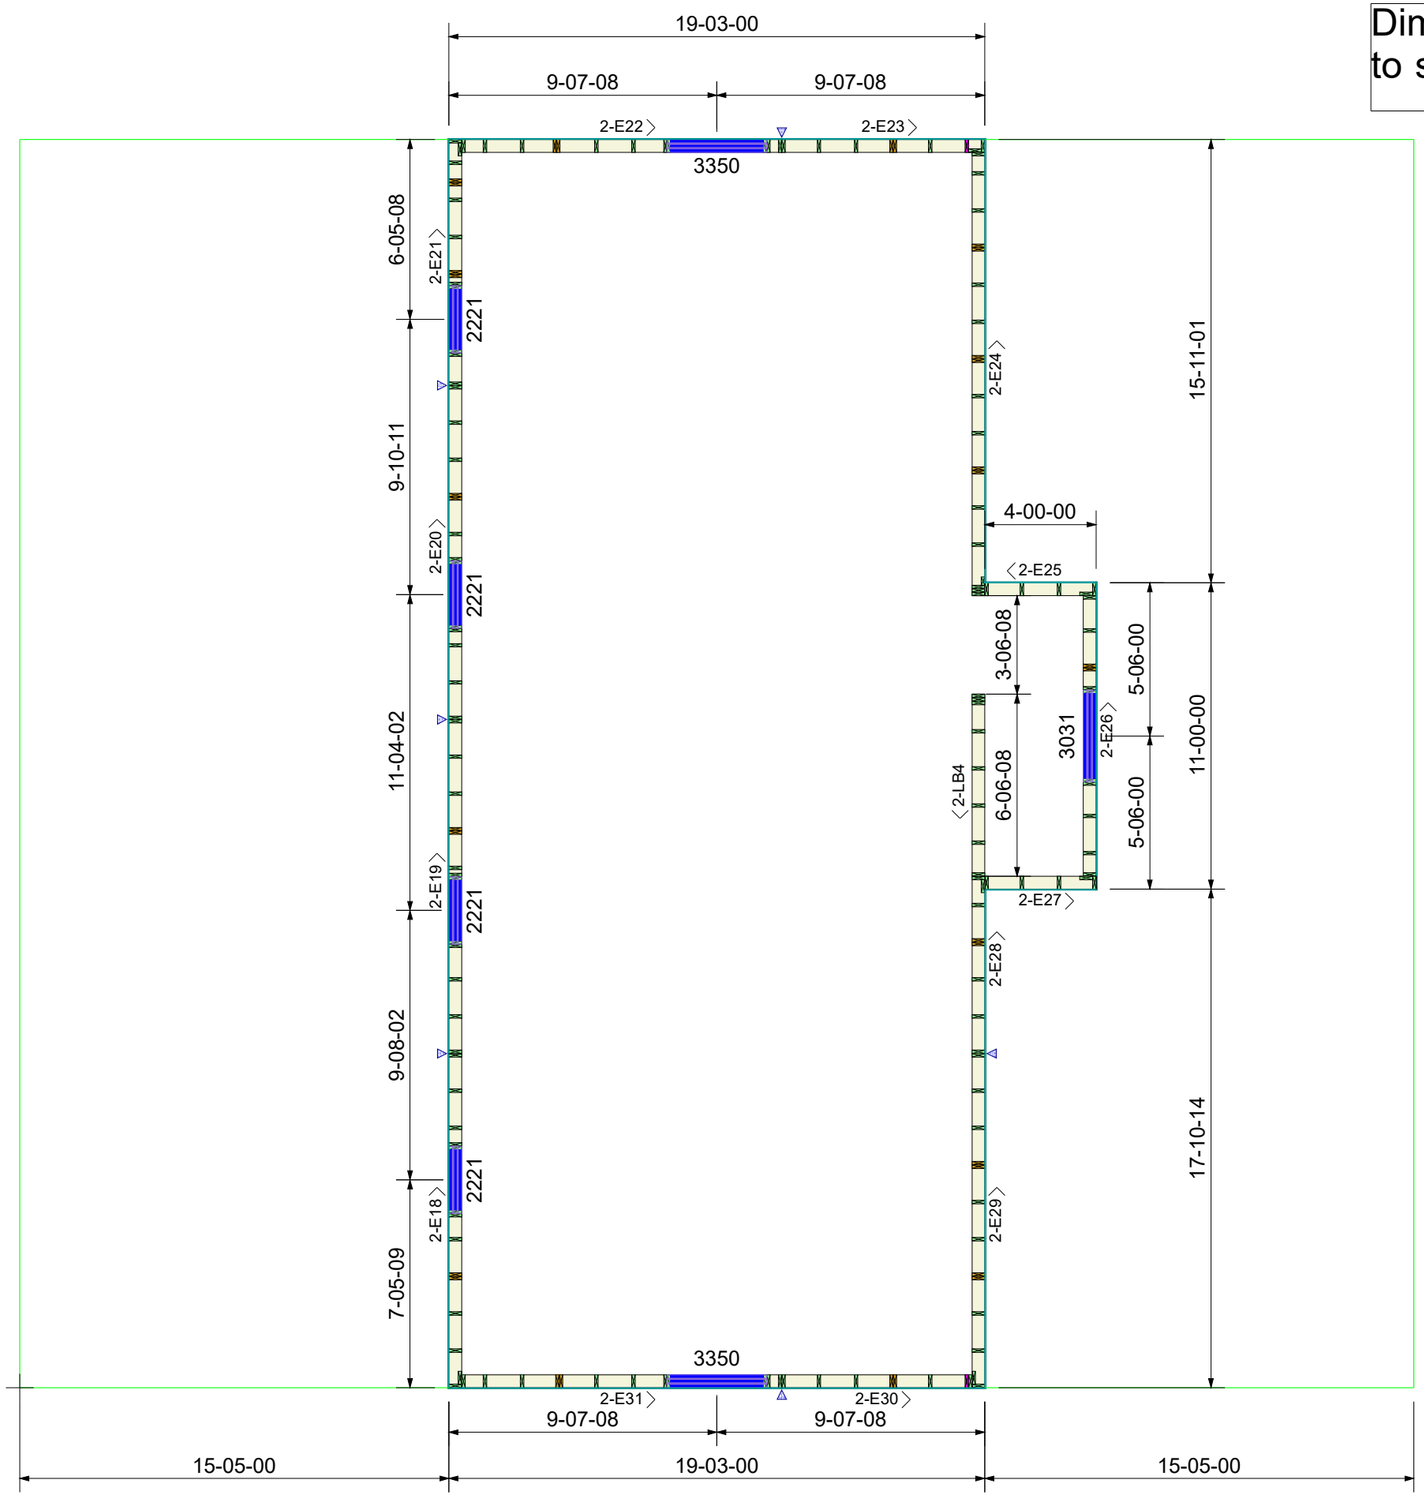

Layout and Drawings approved Please sign and date Below

Sign

Date

Wall Panel Connections per Florida Building Code--Nailing Patterns Specified by EOR on Construction Prints Supercedes nailing listed below
Panel to Panel 16d x .162 12" on center Face Nail
Corner to Corner 16d x .162 12" on center Face Nail
Double Top Plate to Top Plate 16d x .162 16" on center Face Nail with minimum 4' overlap of splice

Wall Break	
Field Frame Wall	
Window Opening	
Door Opening	
Quote Number:GRPS3201	
Model:	
Lot Number:34	
Designer:	
Job Name:GRPS3201	
Customer: Green R Panel Systems	
Site Address: 441	