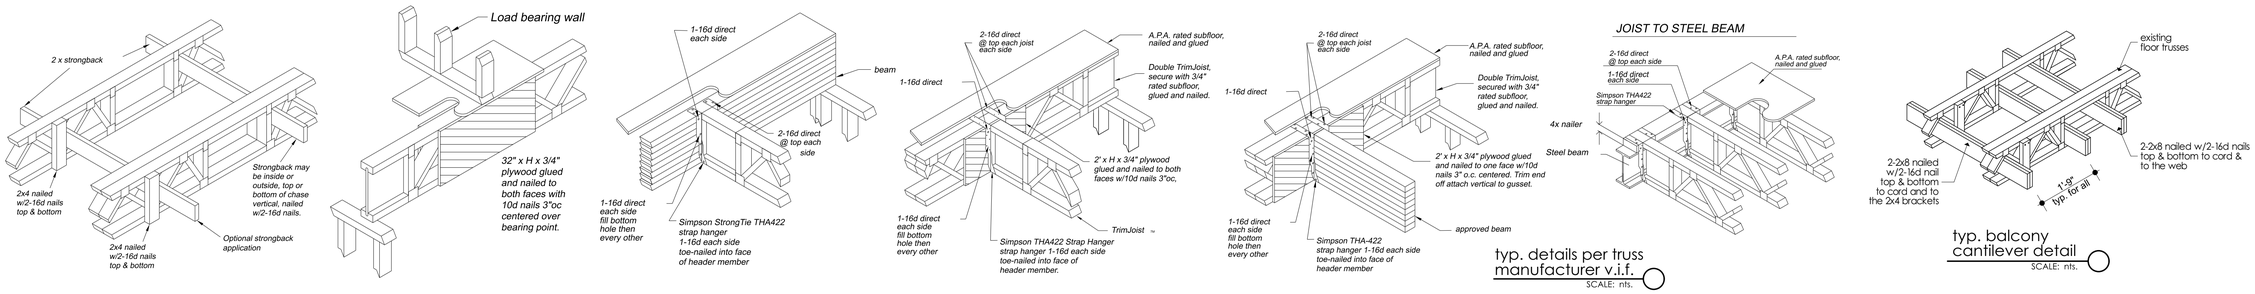

typ. details per truss manufacturer v.i.f.

SCALE: nts.

typ. balcony cantilever detail

SCALE: nts.

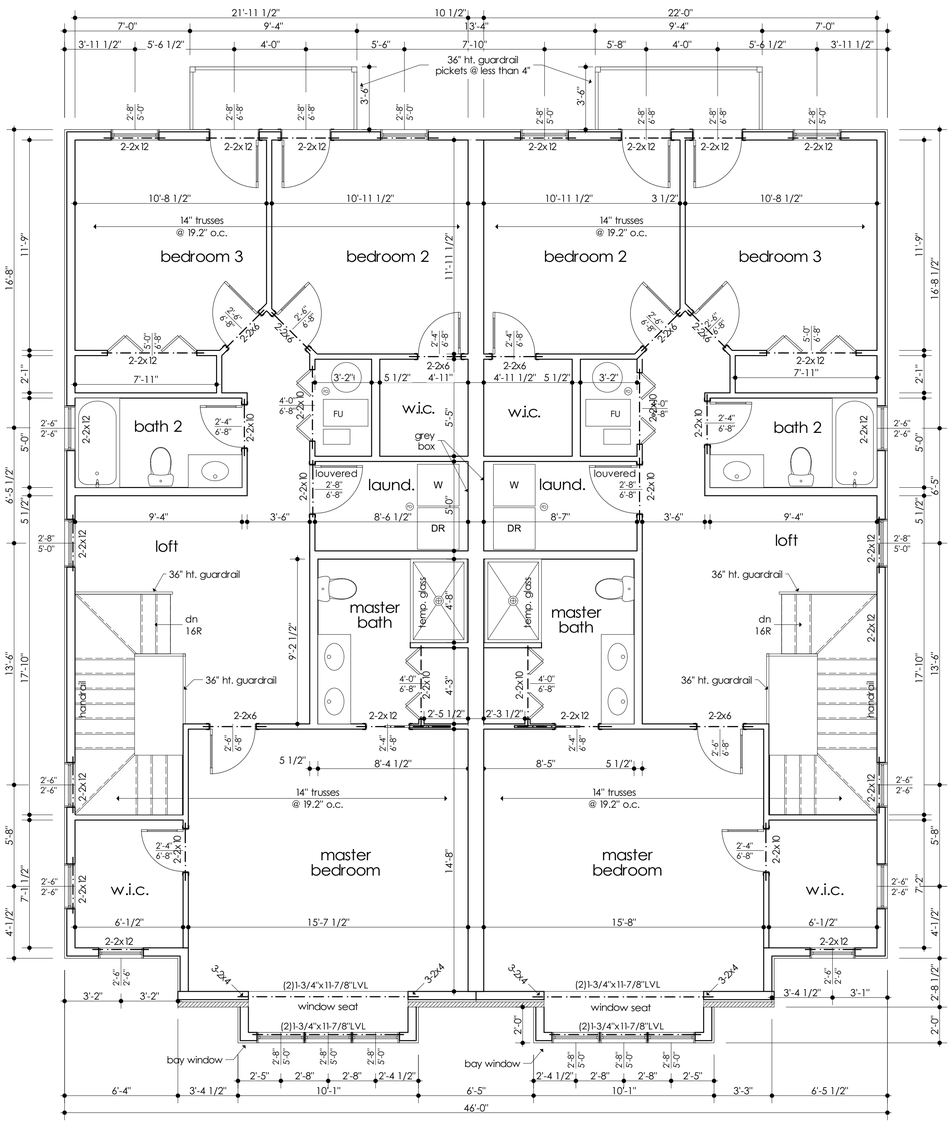

Second Floor Plan 2 units

SCALE: 1/4" = 1'-0"

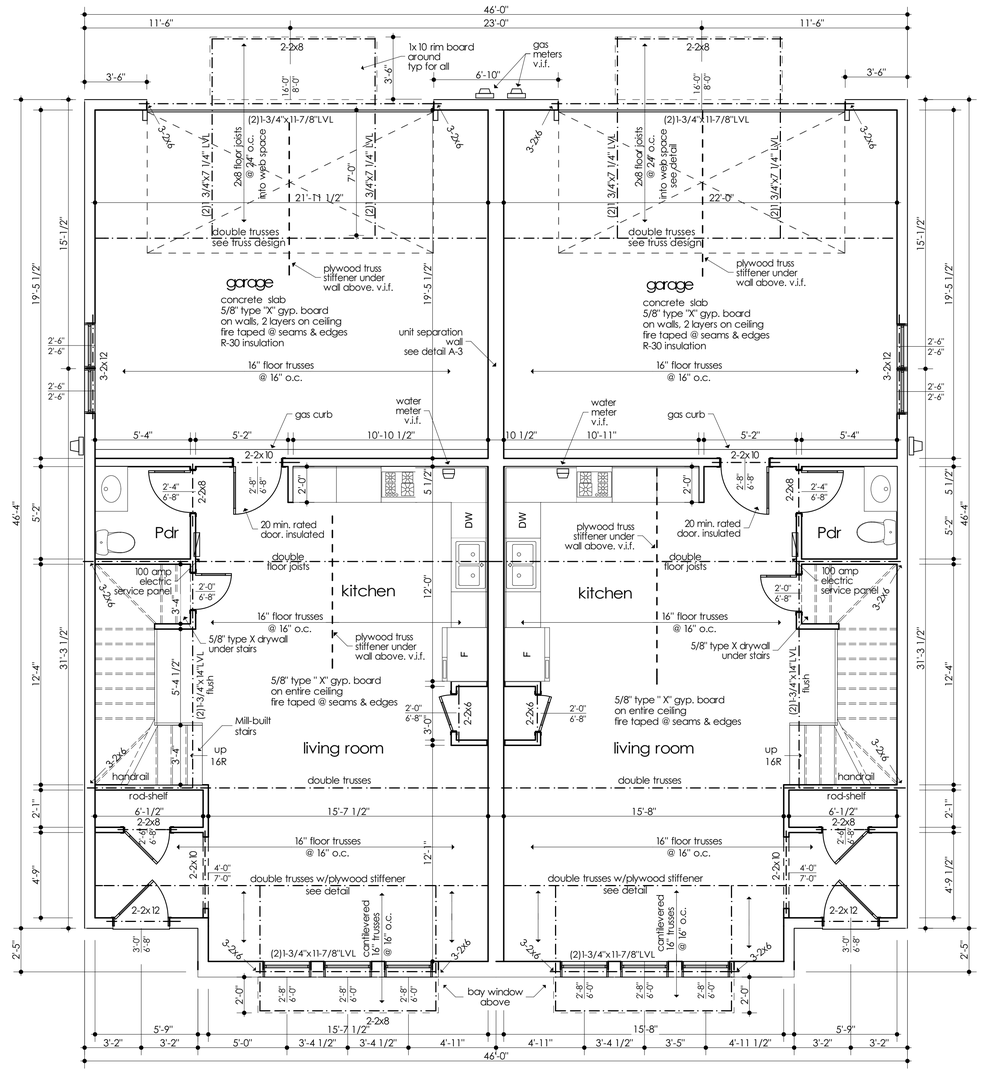

First Floor Plan 2 units

SCALE: 1/4" = 1'-0"

Sheet #

A-4

Scale: as shown