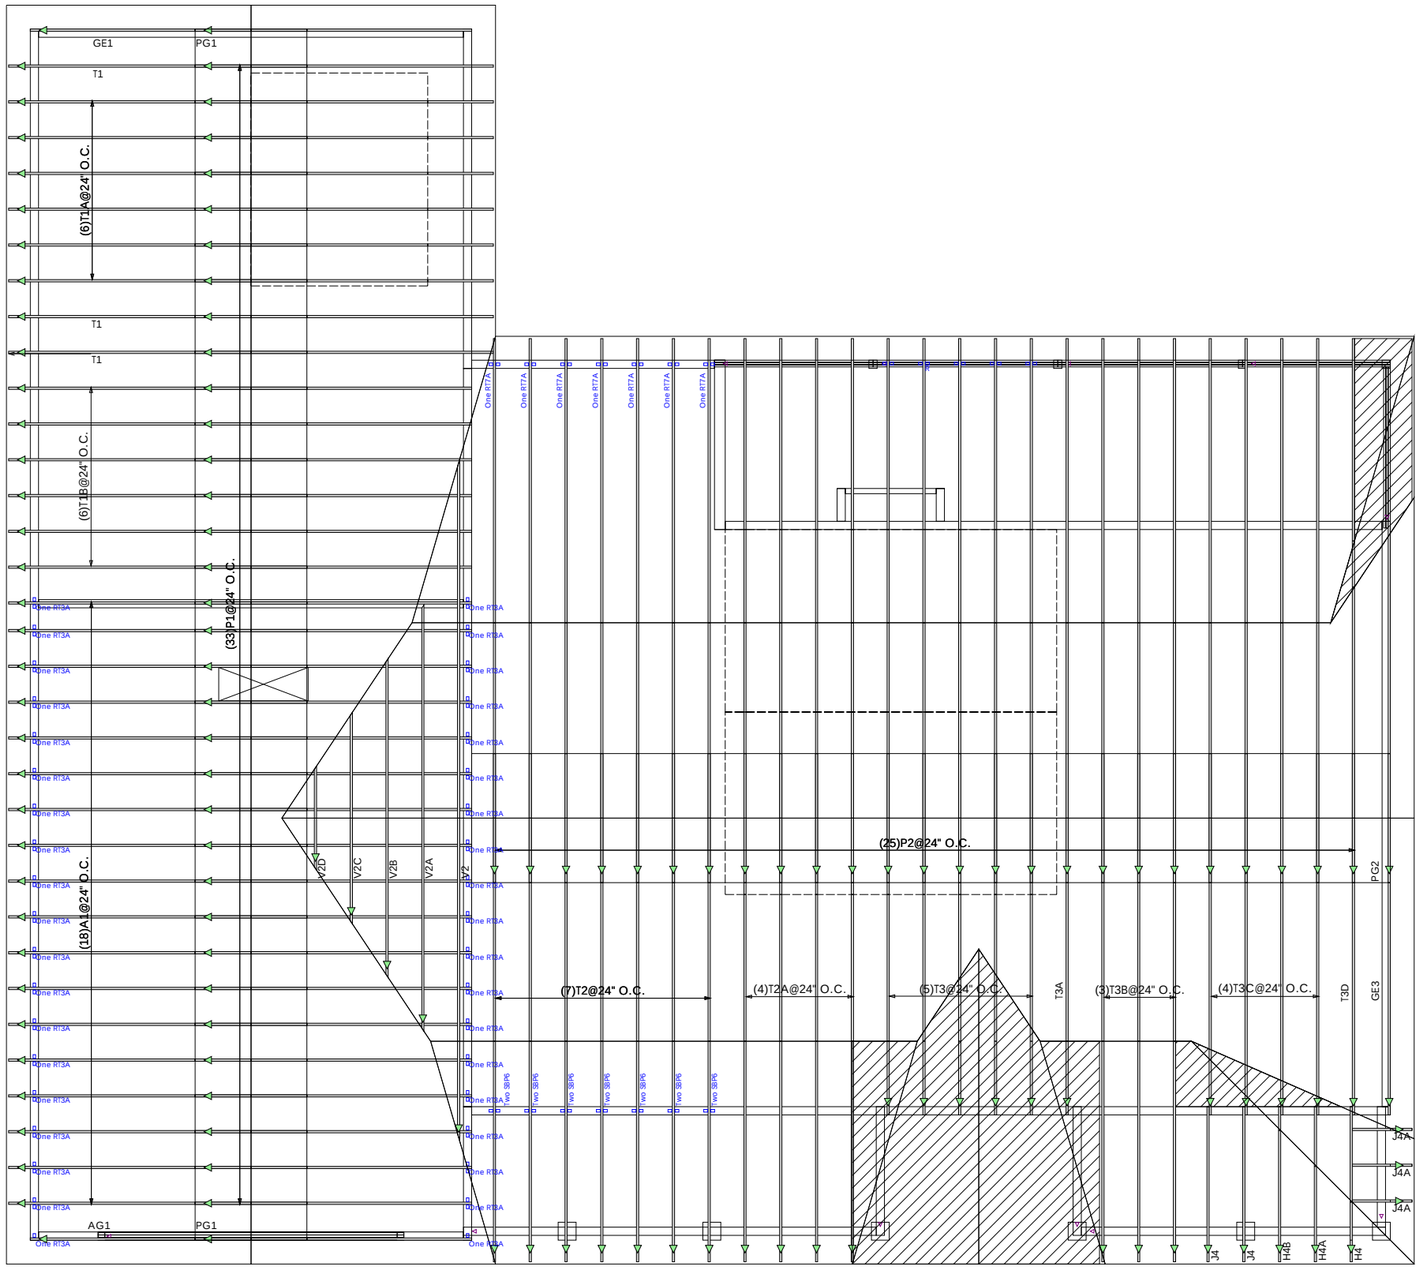

GABLES DROPPED FOR 2X4 LADDER OVERHANG FRAMING

Products				
PlotID	Length	Product	Plies	Net Qty
B1	18' 0"	1 3/4"x11 7/8" (2.0E 3300) LVL	3	3

Truss Connector Total List		
Manuf	Product	Qty
Non-Proprietary	NAILED	6
MiTek	One RT3A	43
MiTek	One RT7A	7
MiTek	Two SBP6	7

JOB INFO:		LAYOUT INFO:		DESIGN INFO:	
JOB#:	B6138	LEVEL:	Roof	CODE:	NBCC 2015,
TAG:	2454W	PITCH:	12/12, 8/12, 3.5/12	GSL(Ss):	56.391 lb/ft²
ACCOUNT:	Green-R-Panel	HEEL:	Varies	TC DL:	6.000 lb/ft²
DESIGNER:		OVERHANG:	1'-4"	BC DL/LL:	7.000 lb/ft² / 0.000 lb/ft²
DATE:	2023-01-11	SPACING:	24" O.C	DEFLECTION:	L/240.000 & T/360

NOTES:

= FRAMING ON SITE BY OTHERS

APPROXIMATE ROOF AREA: 5688.79 sqft

▷ TRUSS LEFT END INDICATOR CORRESPONDING WITH ENGINEERED DRAWINGS

R1