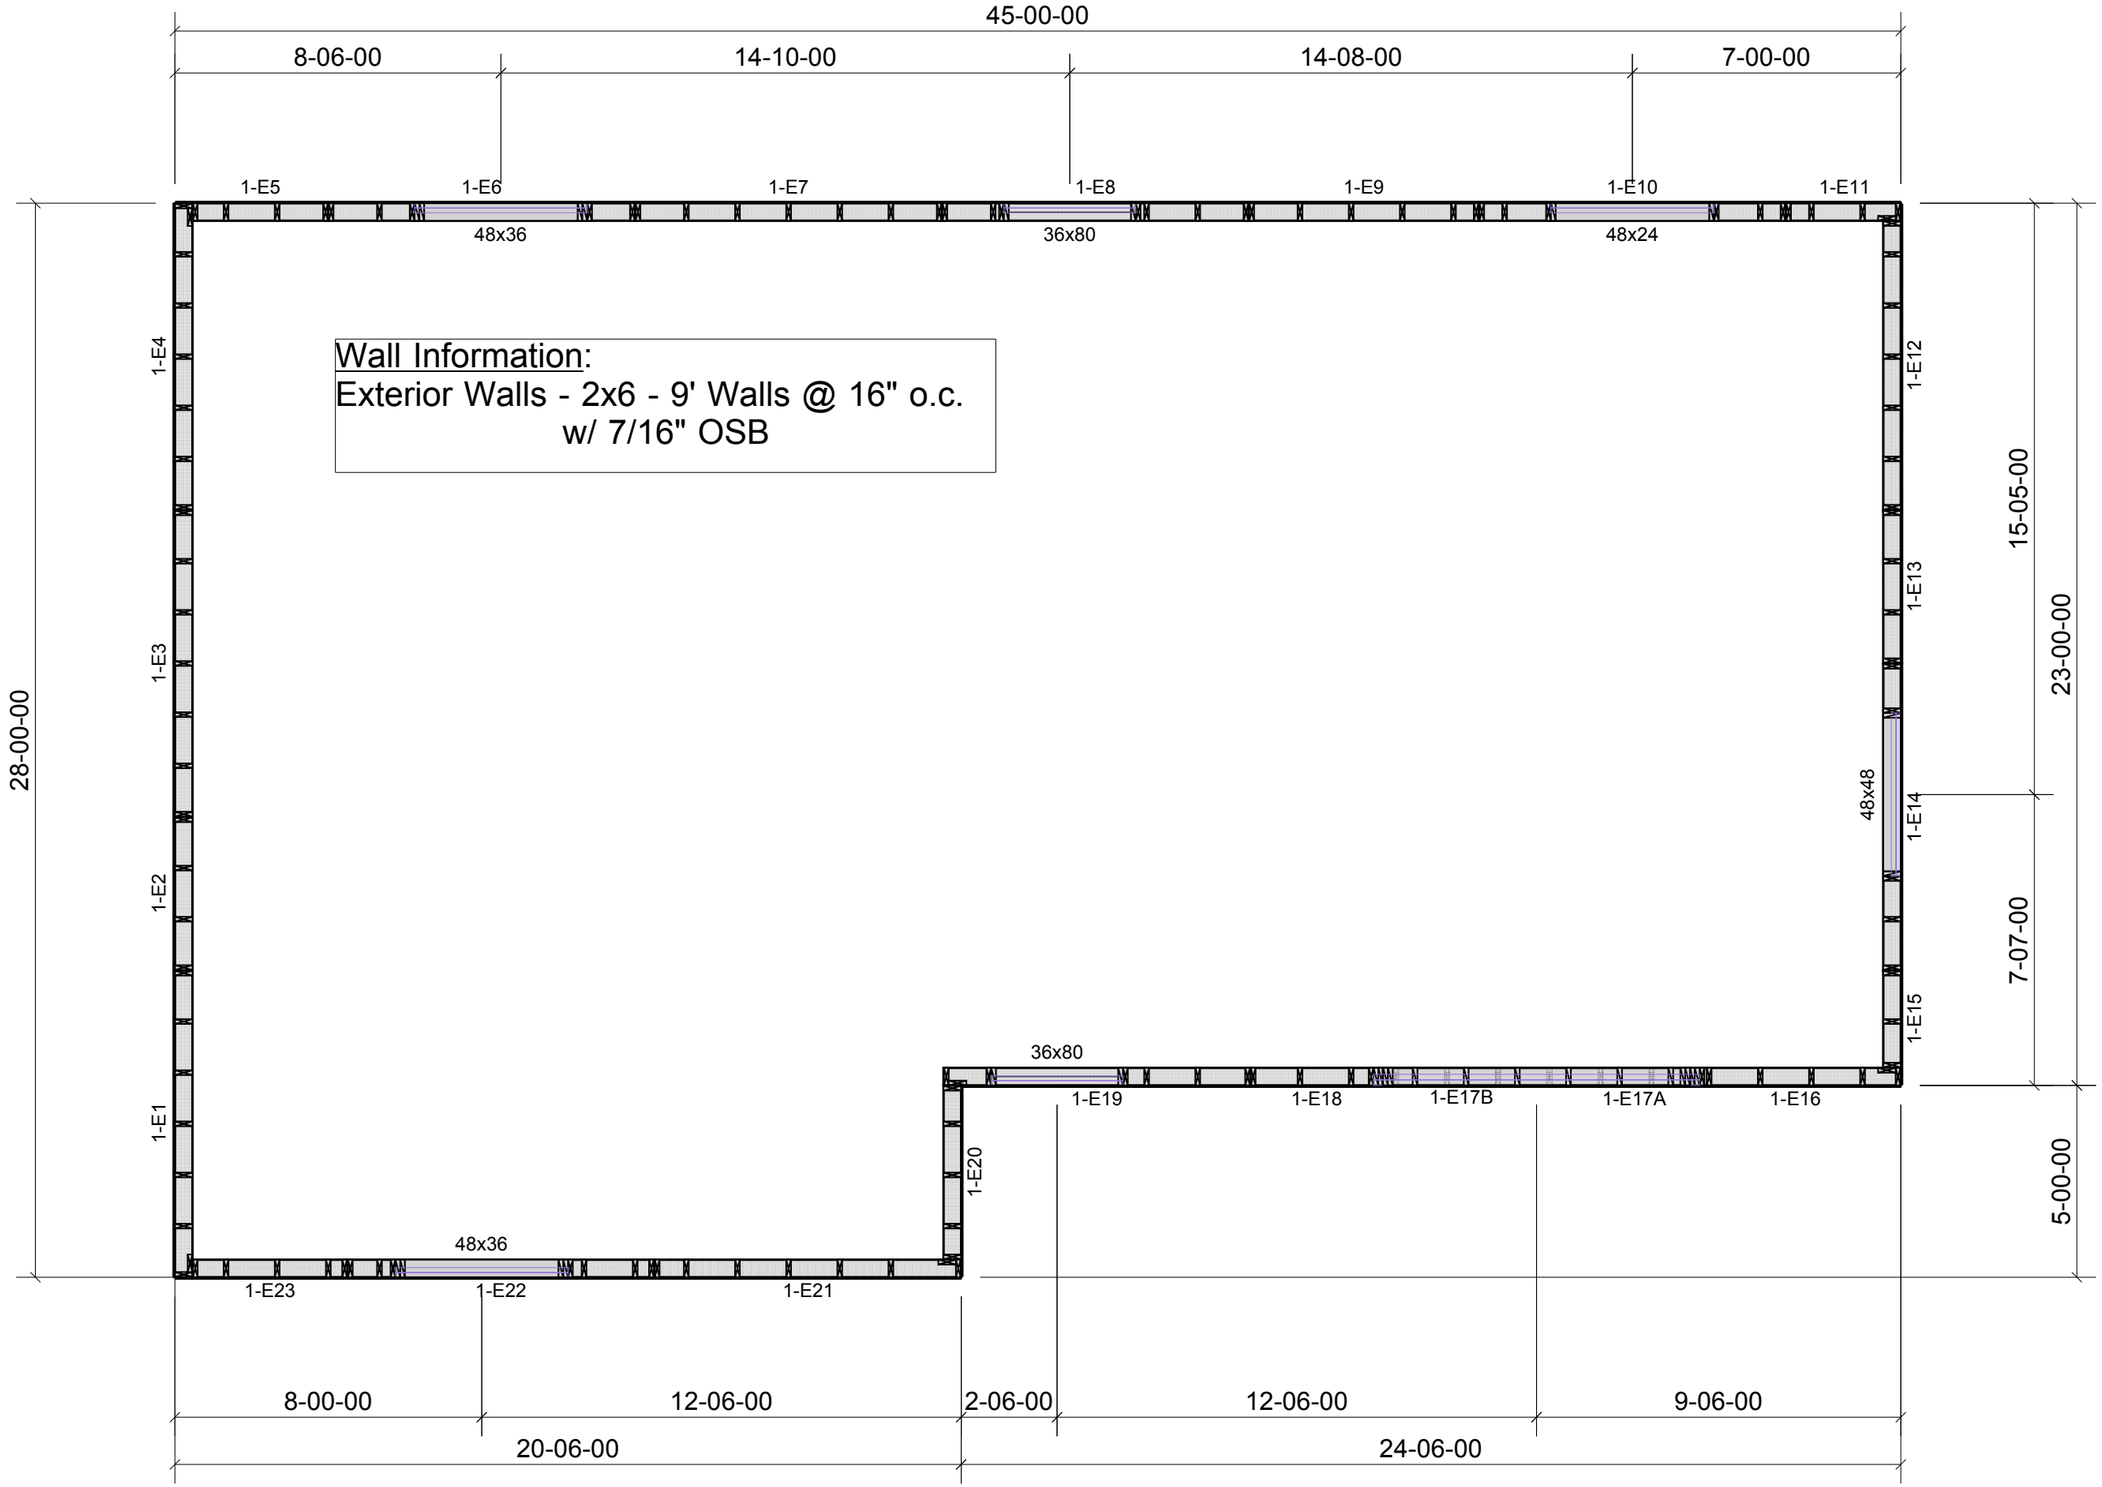

Quote # 18-2768W

Order #

DATE: 05/09/2018

Lbr DurFac: 1.00
Plt DurFac: 1.00
Spacing: 24" O.C.

Design Criteria: TPIC 2011
Code Desc: O.B.C. 2012
Version of Layout: MITEK SAPPHIRE V8.2

** No special structural reviews or site inspections are included in this design

** Refer to www.pacerbuildingcomponents.com for TPIC 2011 details on design responsibilities

** All plate heights are measured from top of main sub-floor (u.n.o.)

** Design of all lateral support, such as truss bracing is by others

Designer: KK

Checker:

CONVENTIONAL FRAMING

GREEN R PANEL

Troy ,VA