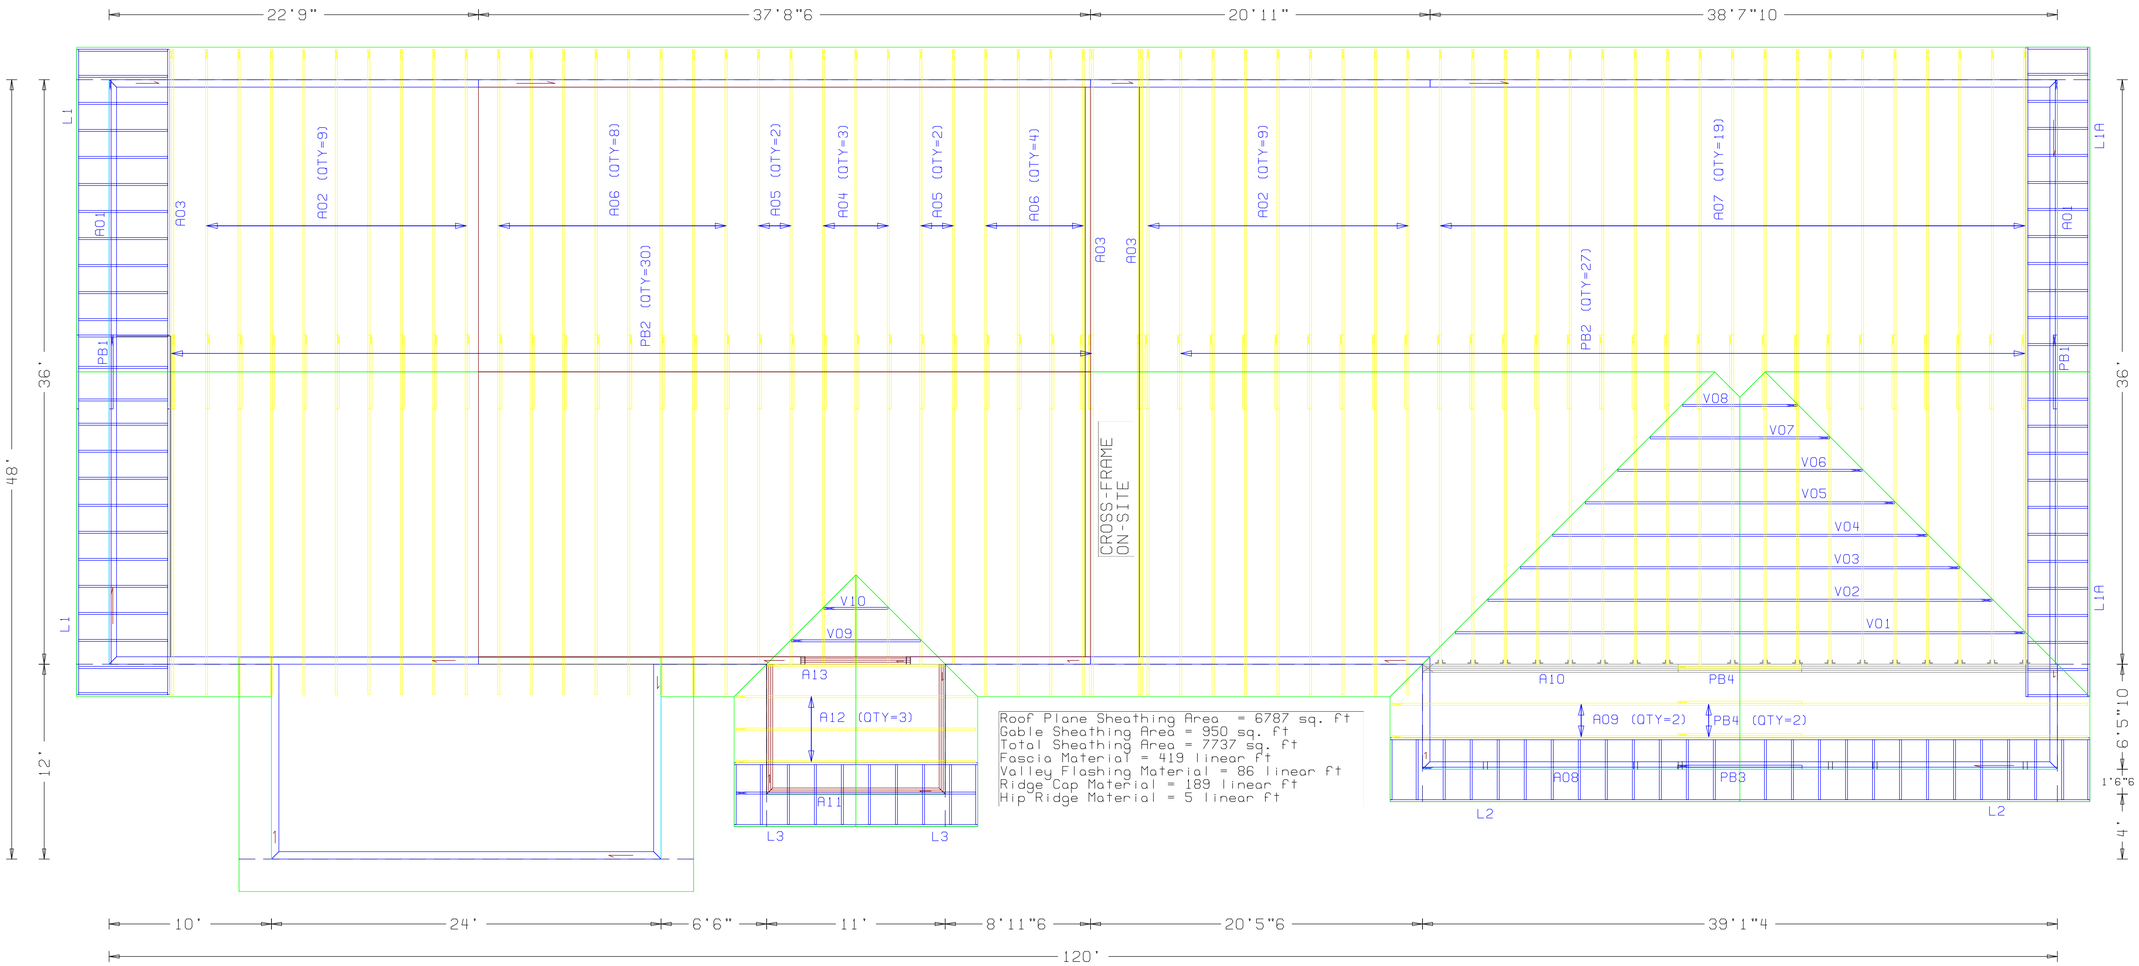

Roof Plane Sheathing Area = 6787 sq. ft
Gable Sheathing Area = 950 sq. ft
Total Sheathing Area = 7737 sq. ft
Fascia Material = 419 linear ft
Valley Flashing Material = 86 linear ft
Ridge Cap Material = 189 linear ft
Hip Ridge Material = 5 linear ft

Description :
Customer :
Designer :
Date : 05-11-2023

JOB NO:
RB22034

PAGE NO:
1 OF 1