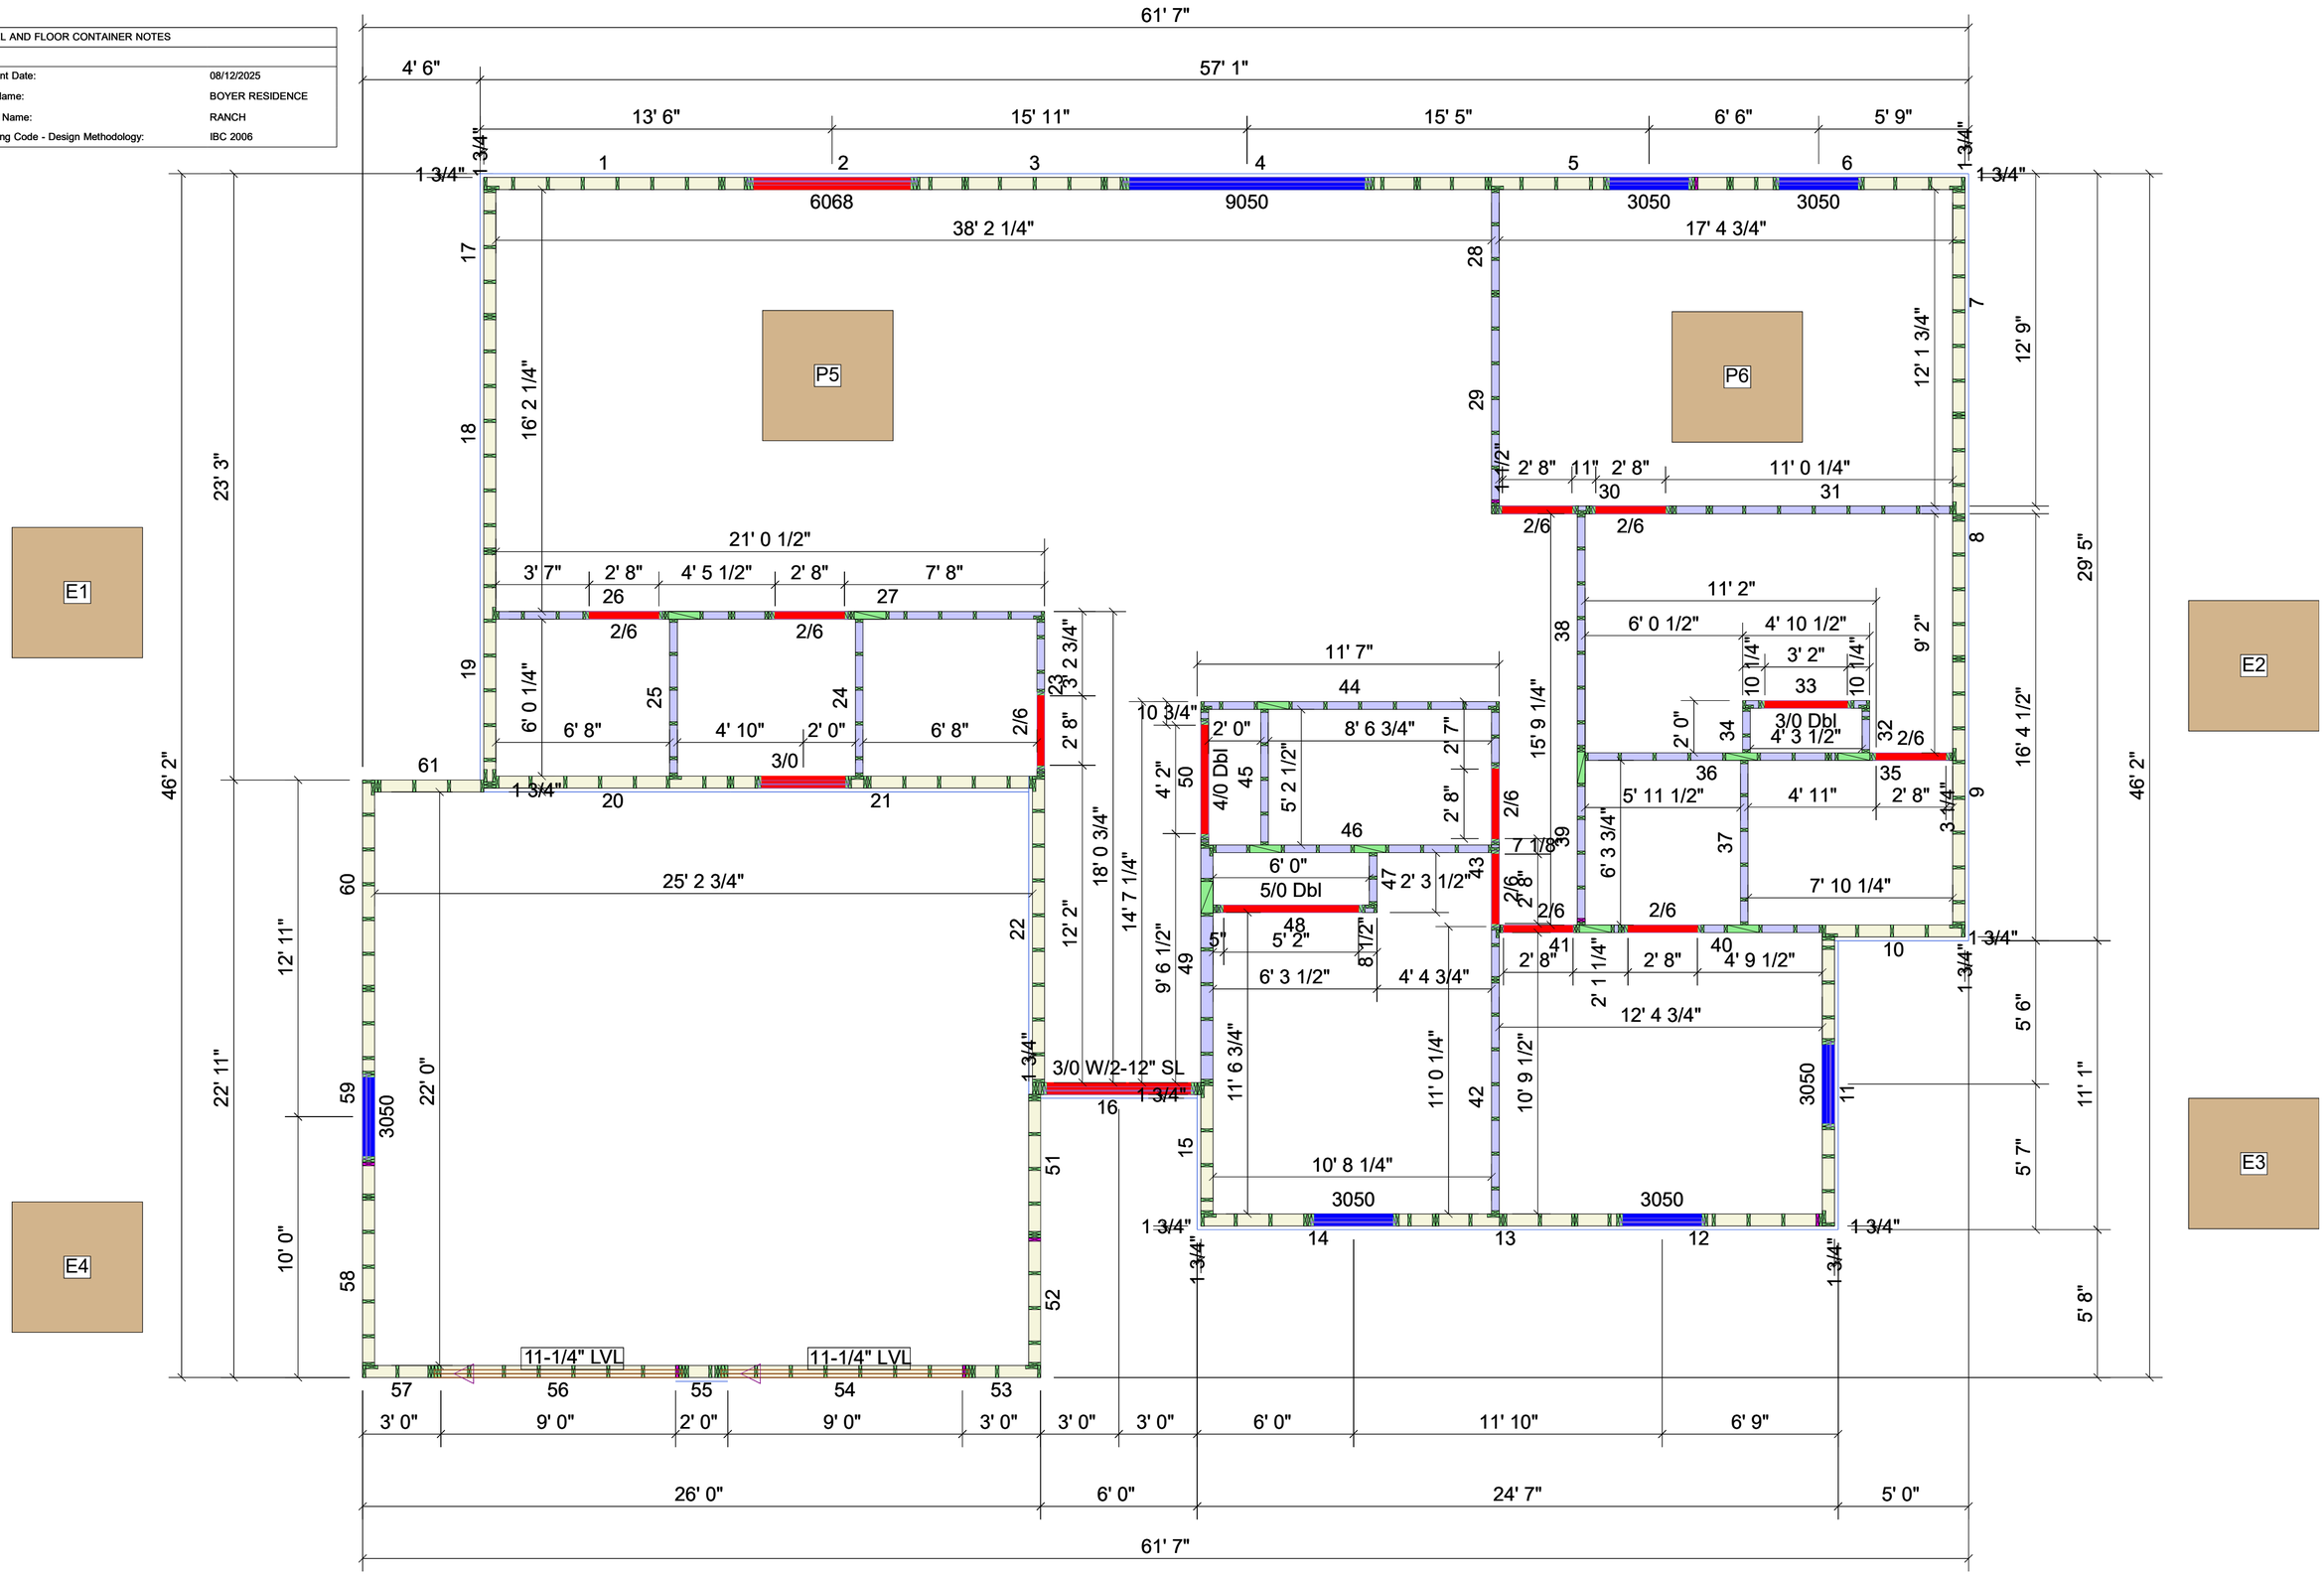LEVEL AND FLOOR CONTAINER NOTES	
Current Date:	08/12/2025
File Name:	BOYER RESIDENCE
Level Name:	RANCH
Building Code - Design Methodology:	IBC 2006