


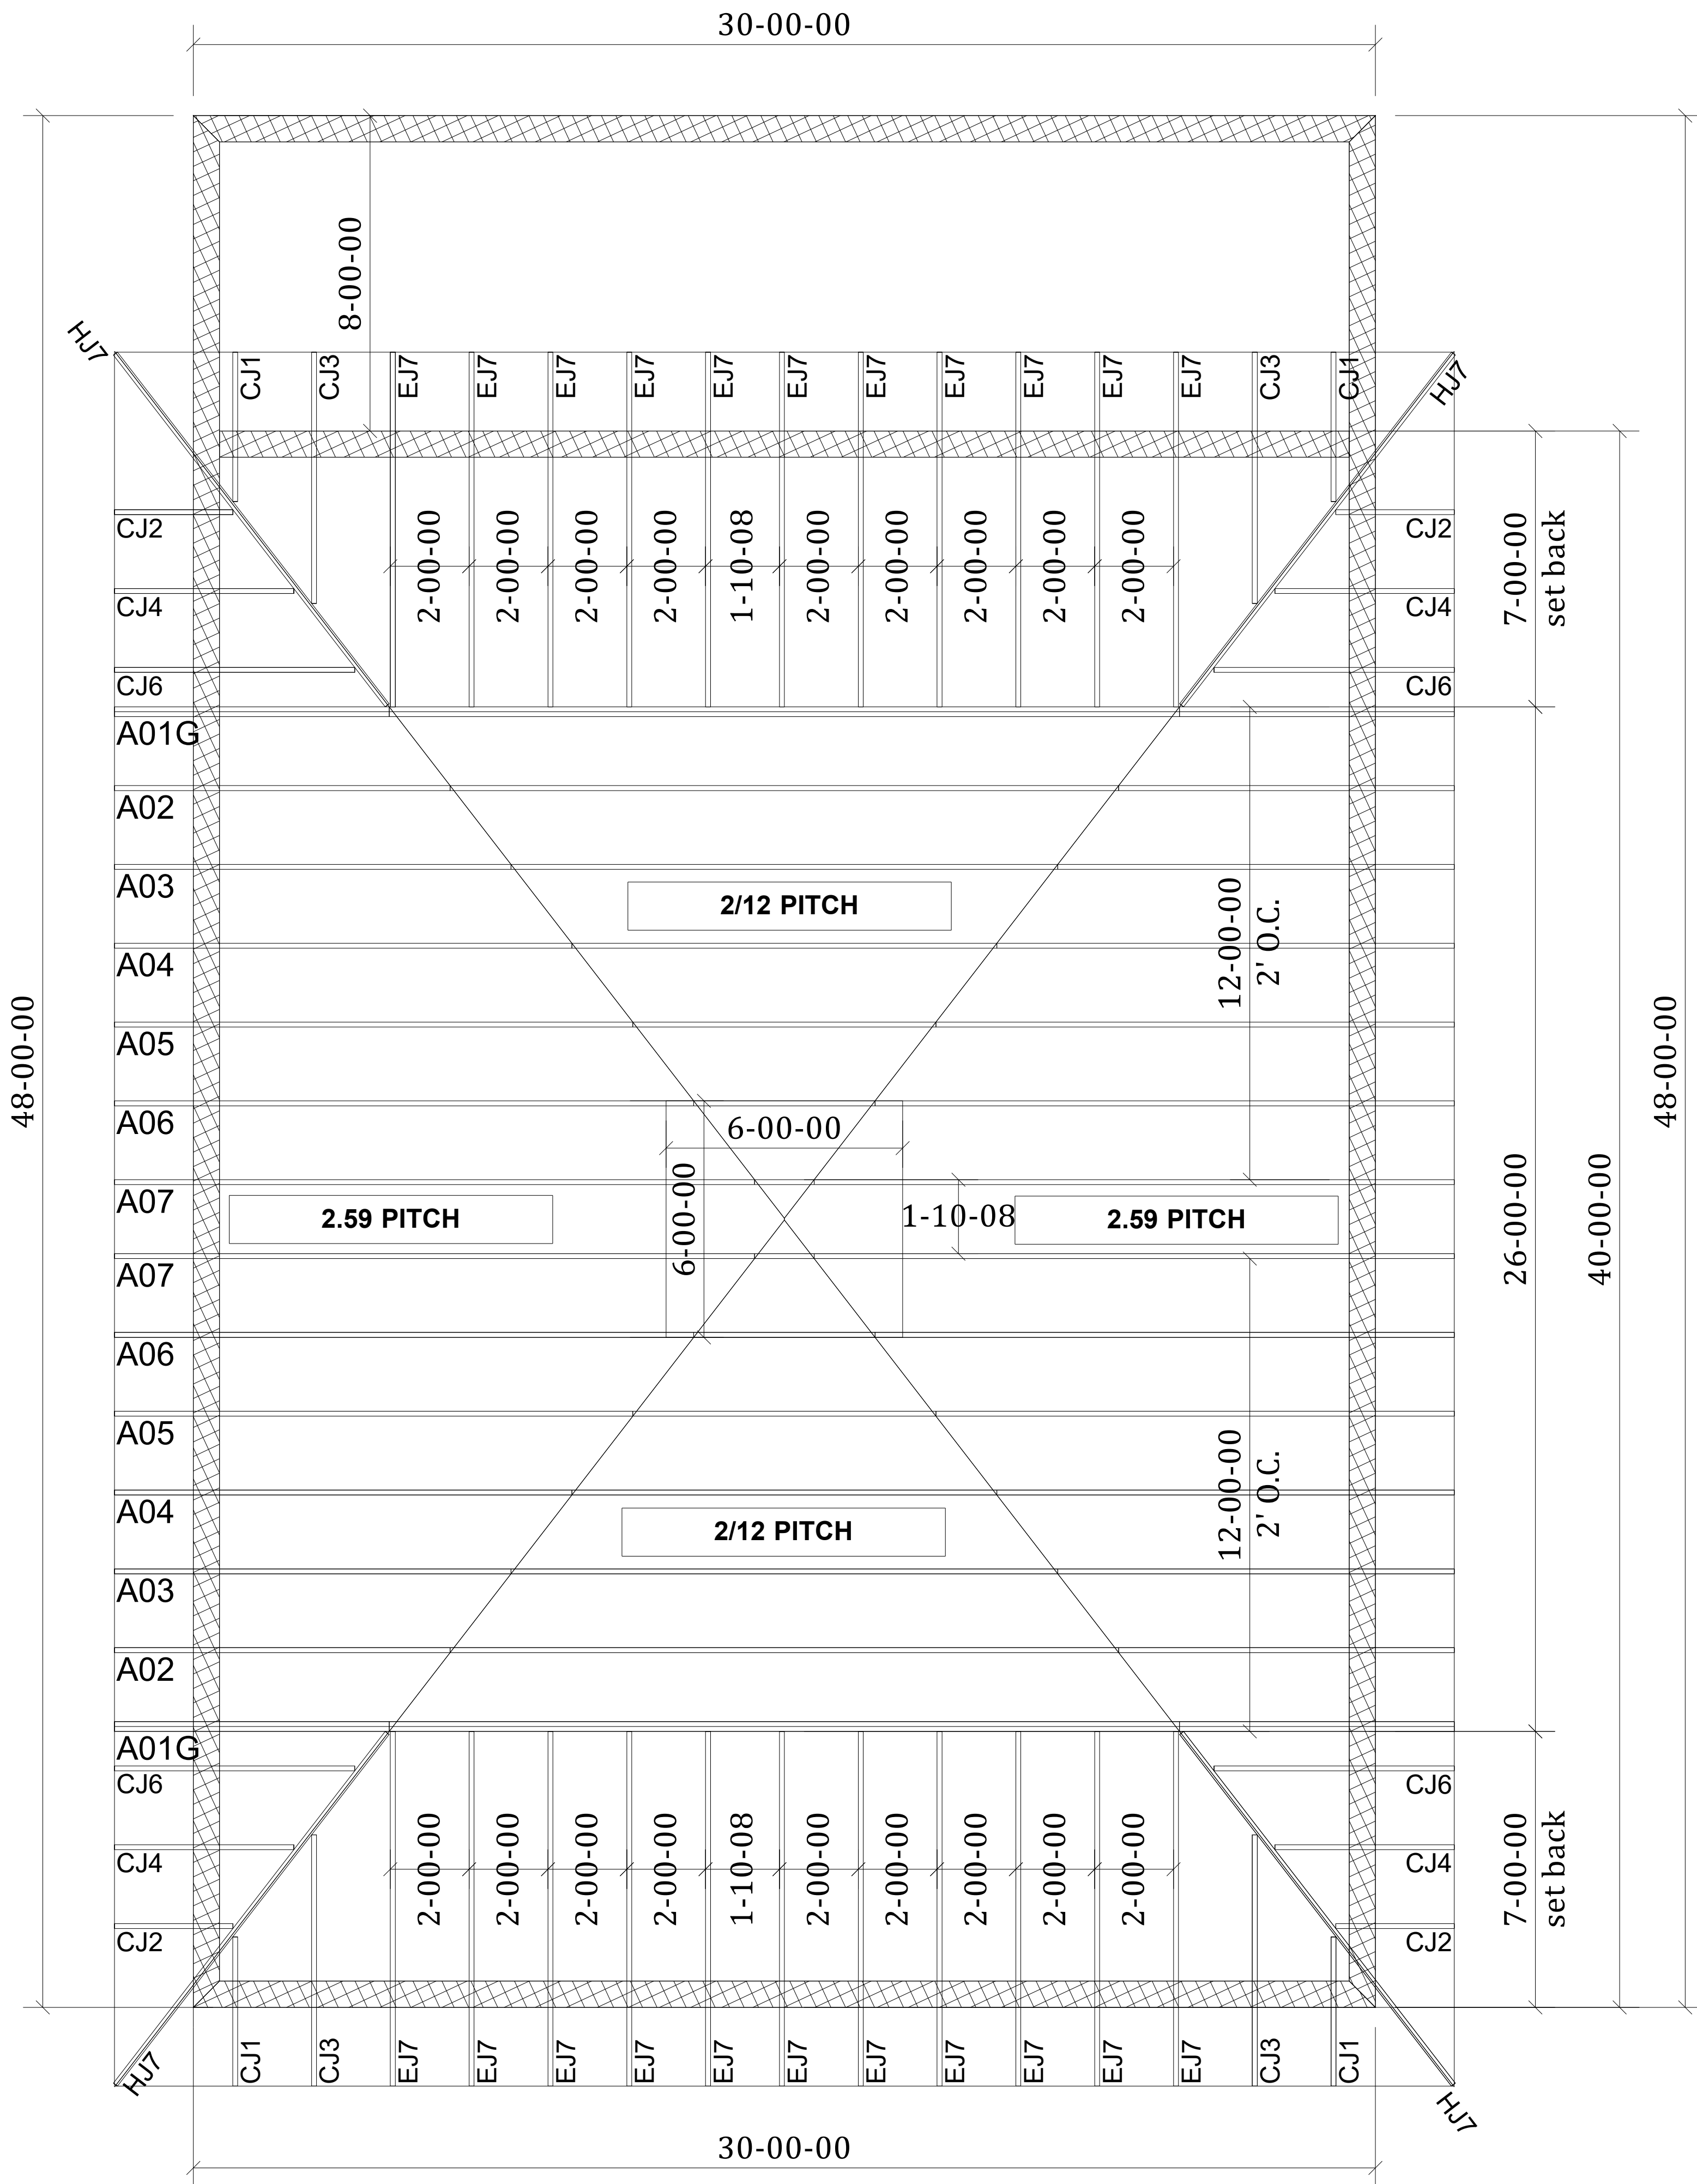

**PITCHES DETERMINED BY MAX ROOF
HEIGHT PER PLAN/EOR AS TO NOT
EXCEED 4-0-0 TOTAL ROOF HEIGHT**