

ROOF AREA: 2002.45 sqft


RIDGE LINE: 69.81 ft

VALLEY LINES: 42.65 ft

HIP LINES: 0 ft

THESE VALUES ARE APPROXIMATE ONLY

ROOF TRUSS LAYOUT PLACEMENT PLAN

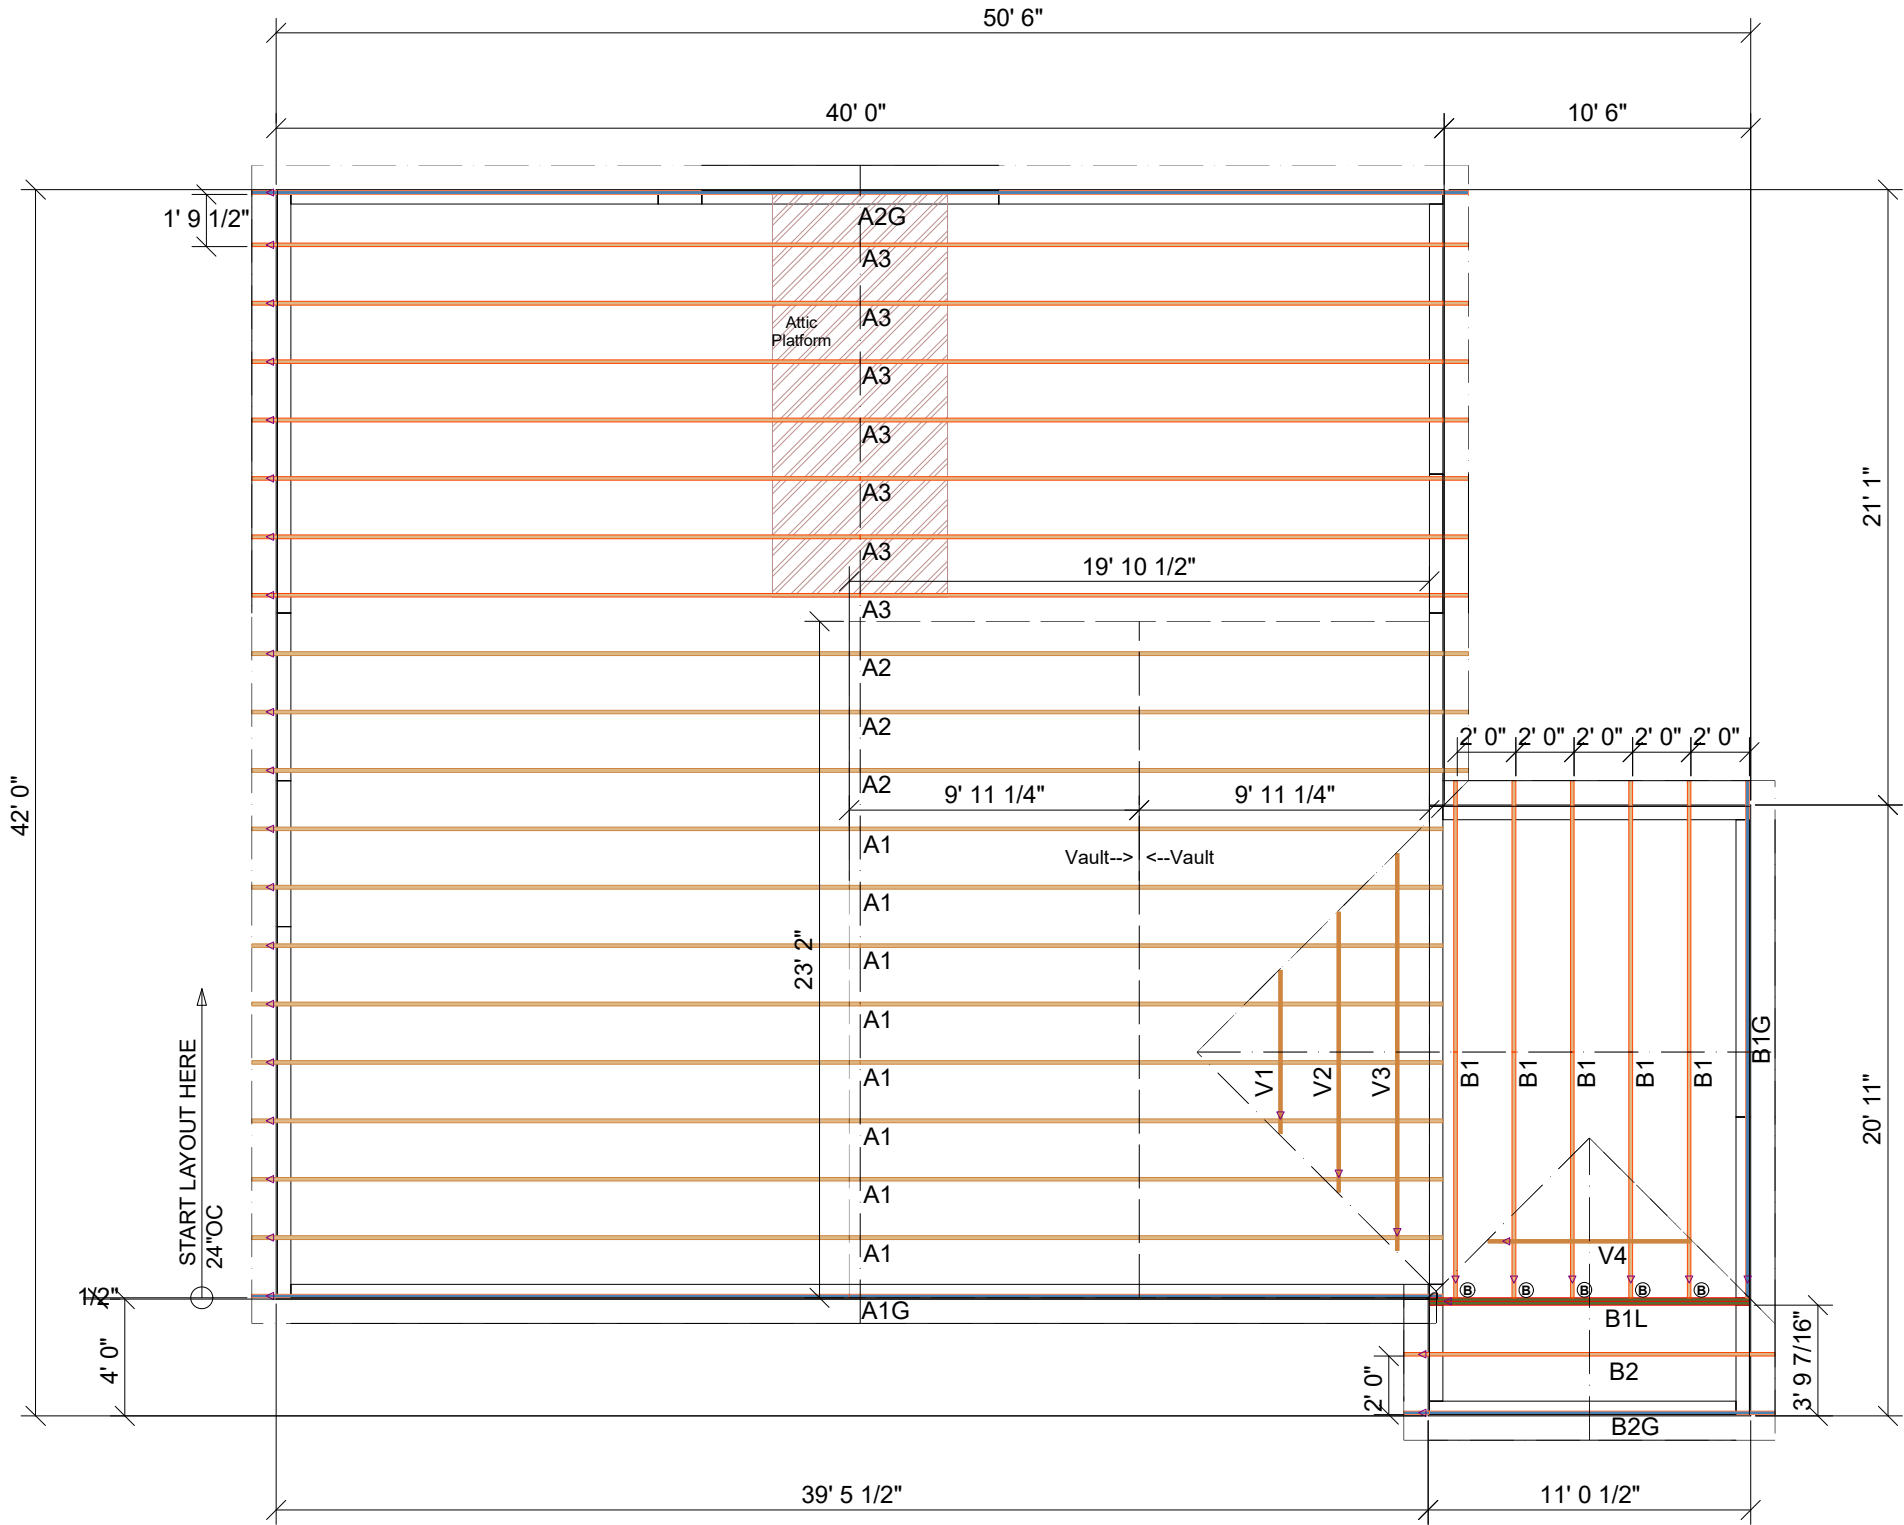

Roof Hanger List		
MARK	TYPE	QTY
(B)	LUS26	5

PLAN NOTES

1. U.N.O. DENOTES UNLESS NOTED OTHERWISE.
2. TRUSSES SPACED 24" O.C. U.N.O.
3. BBO DENOTES BEAM BY OTHERS
4. SEE TRUSS PROFILES FOR ELEVATION VIEW OF TRUSSES.

ALL WALLS SHOWN CONSIDERED LOAD BEARING
EXT DIMENSIONS ARE OUT TO OUT OF SHEATHING

GREEN R PANEL

COLUMBIA SC 29169

REVISIONS	DATE	DESCRIPTION	DSN

DESIGNER JGR
LAYOUT DATE 5/11/2026
ARCH DATE -
STRUC DATE -
JOB #: 26021650