
ROOF AREA:	4551.19 sqft	RIDGE LINE:	143.01 ft	HIP LINES:	0 ft	VALLEY LINES:	86.79 ft

THESE VALUES ARE APPROXIMATE ONLY

ROOF NOTES:
1. ALL PORCH BEAMS ARE 3 PLY 2X10 FLUSH BEAMS WTH BOTTOM OF BEAM AT 9-1-2. PORCH TRUSSES HANG INTO BEAMS AND HAVE EXTENDED OVERHANG TO MATCH FASCIAS WITH MAIN BODY 5/12.
2. MAIN TRUSSES ARE 5/12 PITCH, 16" OH, 12" HEELS.

A	HUS26	28
B	LUC210Z	4

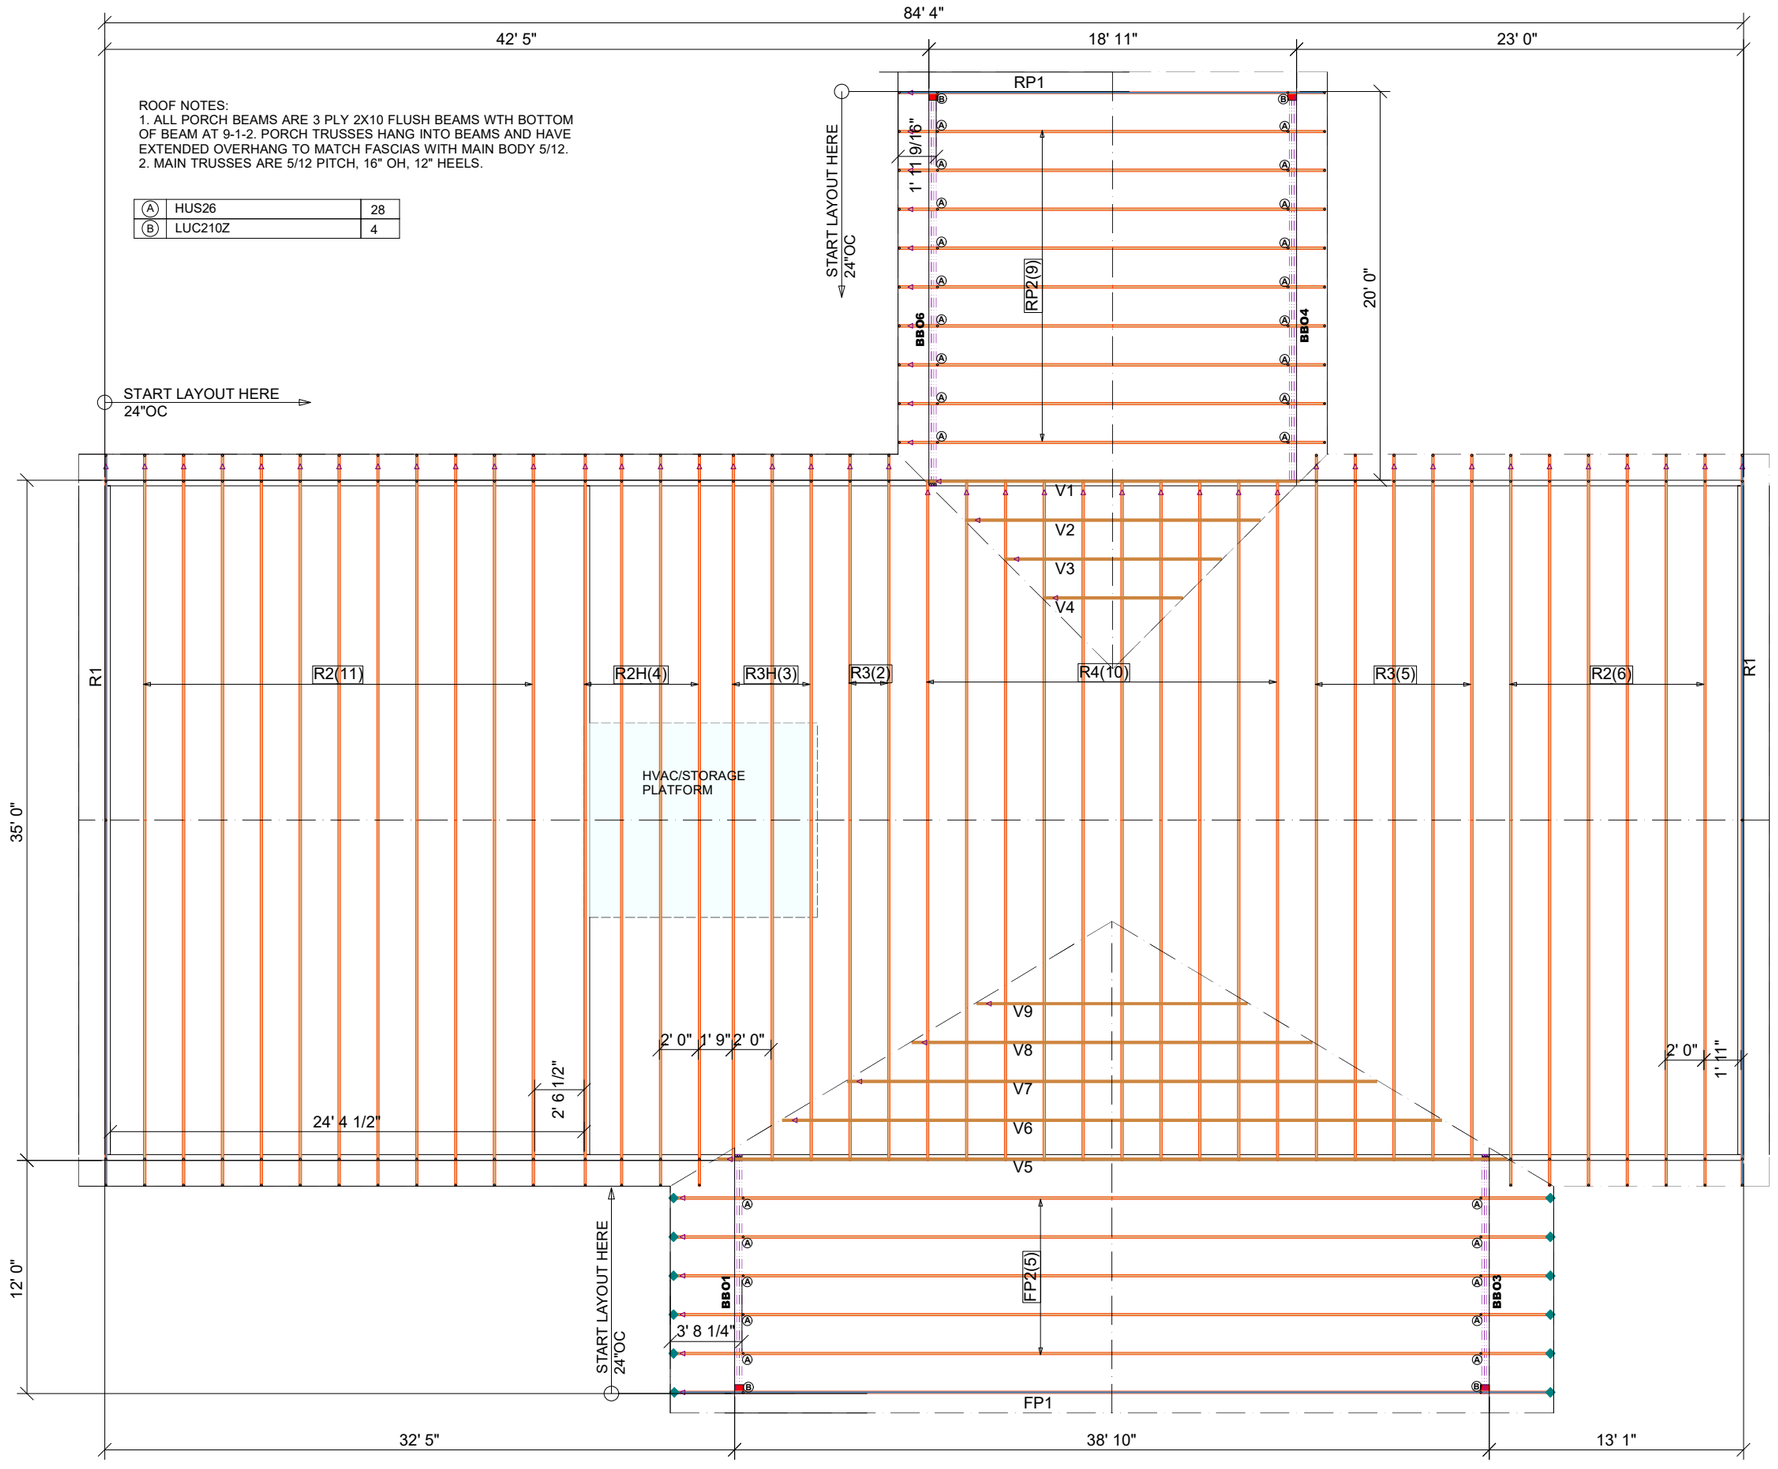

PLACEMENT PLAN

△ INDICATES LEFT END OF TRUSS

SCALE: N.T.S

TRUSSTRAX

-GREEN R PANEL

-

-DAWSONVILLE GA

REVISIONS	DATE	DESCRIPTION	DSN
	-	-	-

DESIGNER -JY
LAYOUT DATE 5-1-26
ARCH DATE -
STRUC DATE -

JOB #: -26030728